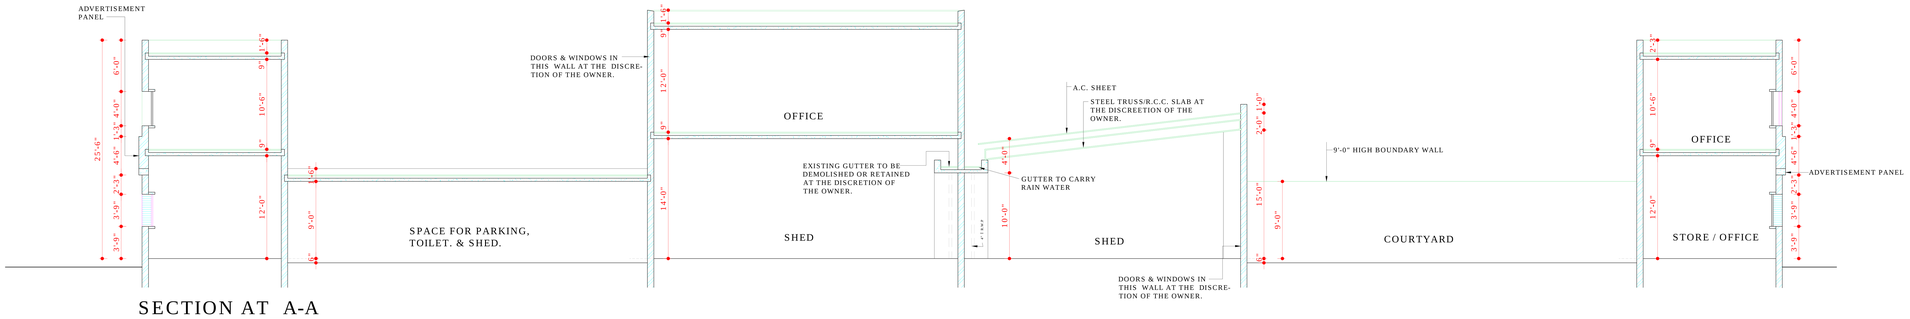

SECTION AT A-A

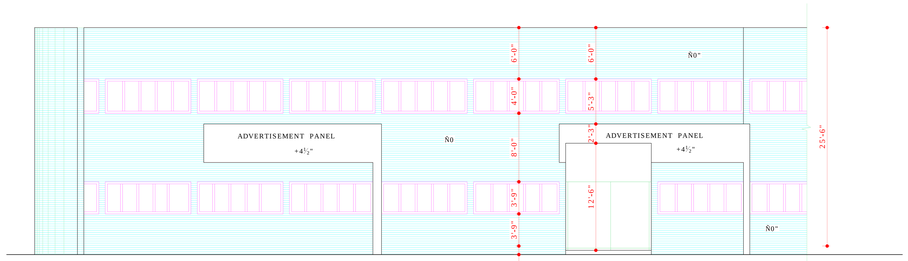

ELEVATION FOR PLOT No 120 (ALT. 1)

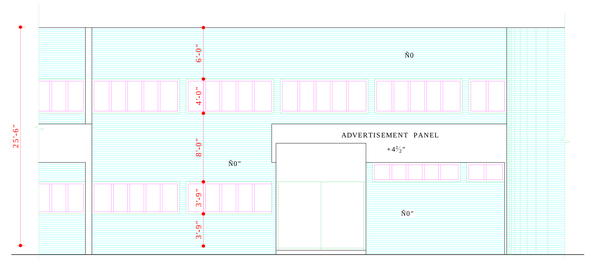

ELEVATION FOR PLOT No: 119 (ALT. 1)

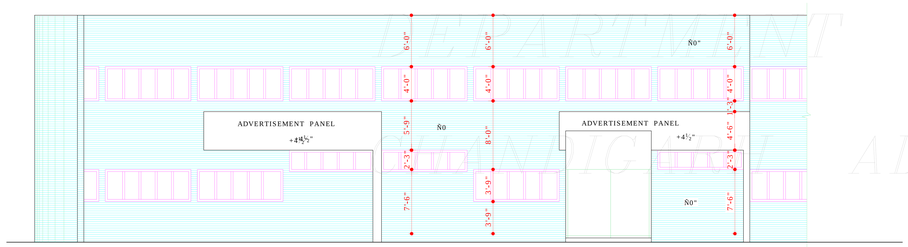

ELEVATION (ALT. 2)

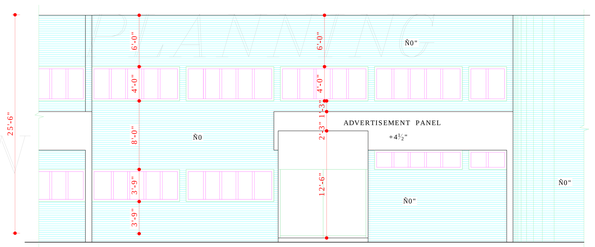

ELEVATION (ALT. 2)

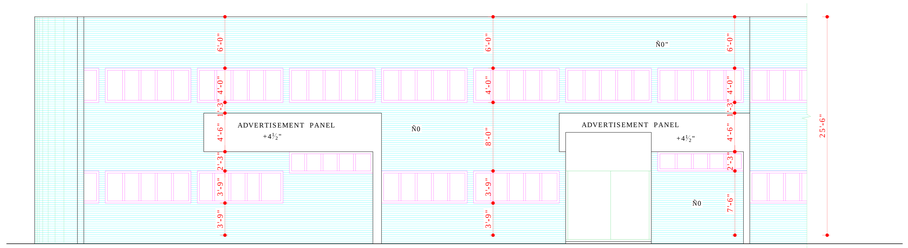

ELEVATION (ALT. 3)

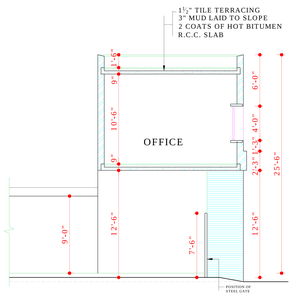

SECTION AT B-B

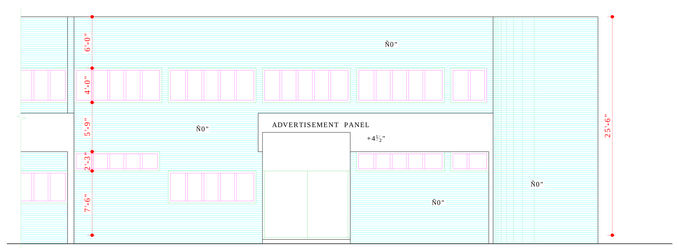

ELEVATION (ALT. 3)

COPYRIGHT:
DEPARTMENT OF URBAN PLANNING
CHANDIGARH ADMINISTRATION

DISCLAIMER

THOUGH EVERY CARE HAS BEEN TAKEN TO PROVIDE THE CORRECT VERSION OF THE ARCHITECTURAL CONTROL ON THIS DIGITIZED (PDF) FORMAT, YET IN CASE OF ANY DISCREPANCY, THE MASTER COPY OF THE ARCHITECTURAL CONTROL APPLICABLE ON EACH SUCH SITE, AS AVAILABLE IN THE COMMERCIAL RECORD OF THE OFFICE OF CHIEF ARCHITECT OR HER/HIS INTERPRETATION WILL OVERRULE THE DIGITIZED FORMAT.

APPROVAL OF THE CHIEF ADMINISTRATOR RECEIVED VIDE HIS OFFICE MEMO No. UTFI(3) -2002/ 136 DATED:- 7-1-2003

sd/-
(KARAN AVTAR SINGH)
DATE: 29-12-02
CHIEF ADMINISTRATOR
CAPITAL PROJECT U.T.
CHD. ADMN.

DEPARTMENT OF
URBAN PLANNING
U.T. CHANDIGARH .

S.No.	NOTES

THIS DRAWING SHOULD READ ALONG WITH DRAWING Nos. 3 & 5, OF JOB No. 811-A.

NOTE:-
THIS DRAWING HAS BEEN COMPUTERISED ON 09-12-09 FROM DRG. No. 5 JOB No. 811-A.

S.No.	DESCRIPTION	SIGN	DATE

REVISIONS

Sd/- RENU SAIGAL
CHIEF ARCHITECT

SENIOR ARCHITECT

Sd/- (BALVINDER SAINI)
1612/02
ARCHITECT

Sd/- (SHAMS SHAIKH)
ASSTT. ARCHITECT

OFFICE OF THE
CHIEF ARCHITECT & SECY.
U.T. CHANDIGARH.

SCALE :- 1/8" = 1'-0"

DATE -

MANJIT
DRAWN BY

KARAMJIT
CHECKED BY

JOB No.
811-A

DRG.No.
5

REVISED ARCHITECTURAL CONTROL OF PLOT No. 119 & 120 IN IND. AREA PHASE II CHD WITH F.S.I. ABOVE 0.75 (ONE KANAL PLOT)

ELEVATIONS & SECTIONS.