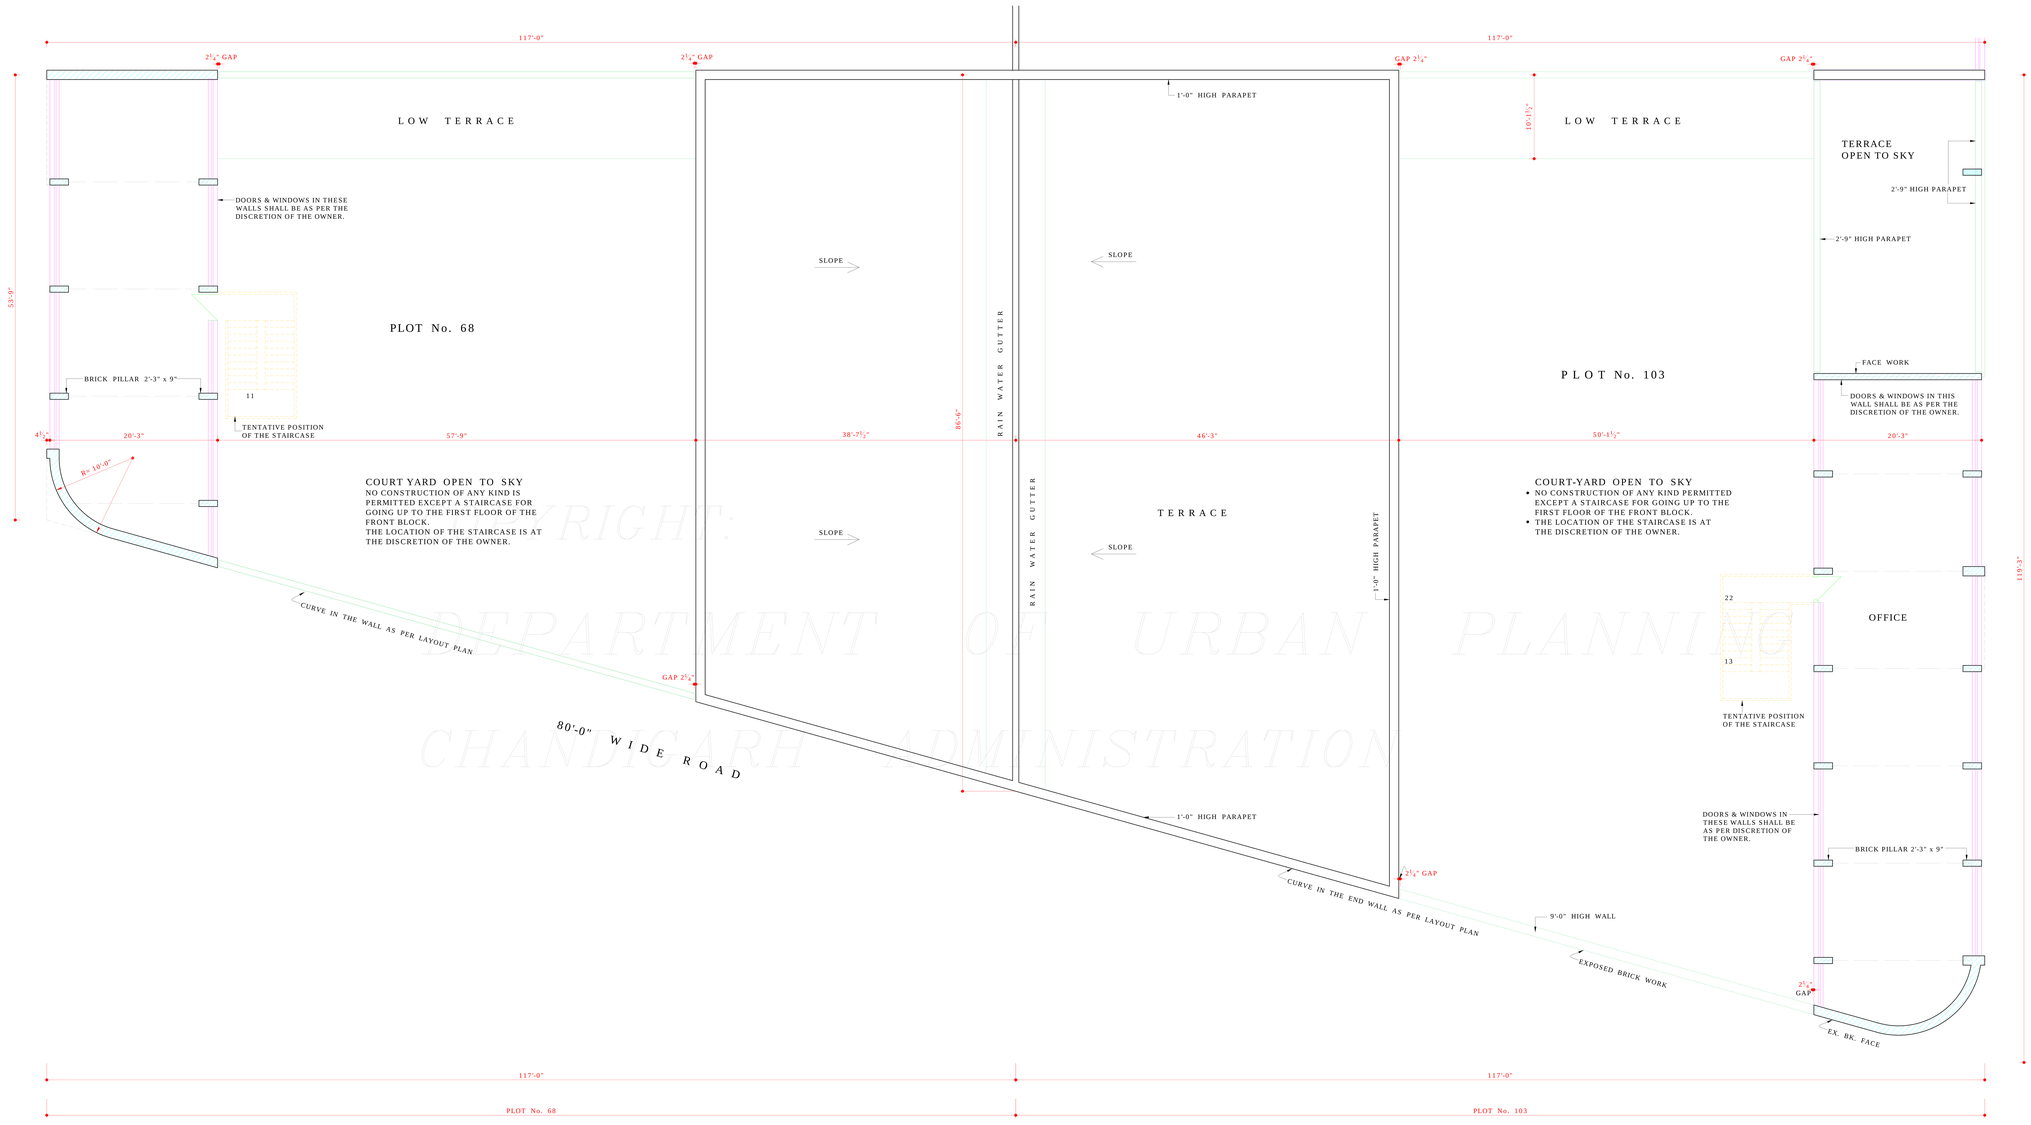

PLAN OF PLOT No. 68 & 103

Sd/-
CHIEF ADMINISTRATOR
CHANDIGARH ADMINISTRATION

THIS DRG. HAS BEEN APPROVED & SIGNED BY THE ADMINISTRATOR VIDE HIS MEMO No.(29)(1)-36-UTFI(2)-88/15541 DATED 8.11.88

DISCLAIMER
THOUGH EVERY CARE HAS BEEN TAKEN TO PROVIDE THE CORRECT VERSION OF THE ARCHITECTURAL CONTROL ON THIS DIGITIZED (PDF) FORMAT, YET IN CASE OF ANY DISCREPANCY, THE MASTER COPY OF THE ARCHITECTURAL CONTROL APPLICABLE ON EACH SUCH SITE, AS AVAILABLE IN THE COMMERCIAL RECORD OF THE OFFICE OF CHIEF ARCHITECT OR HER/HIS INTERPRETATION WILL OVERRULE THE DIGITIZED FORMAT.

DEPARTMENT OF ARCHITECTURE U.T.

S.No.	NOTES
	THIS DRG. IS THE PROPERTY OF THE DEPTT. OF ARCHITECTURE U.T. CHD. FORMERLY OF THE PB. GOVT. AND MUST NOT BE ALTERED, COPIED OR USED IN WHOLE OR IN PART WITHOUT THE PRIOR PERMISSION OF THIS DEPTT. IN WRITING.
	CONTINUED FROM JOB No. 812/A DRG. No. 3.
16.	NO LOFTS SHALL BE ALLOWED IN SHED & OFFICE BLOCK.
17.	THIS DRG. SHOULD BE READ ALONG WITH DRG. No. 3 & 5 JOB No. 812/A.
18.	CONSTRUCTION OF FRONT BLOCK COMPRISING OF OFFICE & ENTRANCE & STORE/OFFICE IS CUMPULSORY. THE BALANCE SHALL BE PERMITTED TO BE CONSTRUCTED IN PHASES AS PER CONVENIENCE OF THE OWNER.
19.	THE TREATMENT OF END WALL IN CASE OF CORNER PLOTS & DETAIL OF STEEL GATE IF SIDE HUNG SHUTTERS ARE PROVIDED SHALL BE OBTAINED FROM THE OFFICE OF THE CHIEF ARCHITECT CHANDIGARH.
	NOTE:- THIS DRAWING HAS BEEN COMPUTERISED ON 13-04-10 FROM DRG. No. 4 JOB No. 812/A

S.No.	DESCRIPTION	SIGN	DATE
	REVISIONS		

Sd/- O.P. MEHTA 20-9-88 CHIEF ARCHITECT	Sd/- S.K. MIDHA 30-8-88 SENIOR ARCHITECT
Sd/- ARCHITECT	Sd/- BHUPINDER SURI ASSTT. ARCHITECT

OFFICE OF
THE CHIEF ARCHITECT
U.T. CHANDIGARH.

SCALE: ⅛" TO A FT.		DATE -
RASHIM GUPTA DRAWN BY	JOB No. 812/A	DRG. No. 4
CHECKED BY		

ARCHITECTURAL CONTROL FOR PLOT No. 68 & 103 IN INDUSTRIAL AREA, PHASE II, CHANDIGARH

FIRST FLOOR PLAN