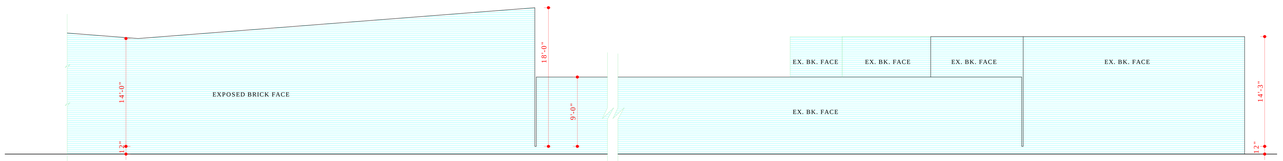


LEFT SIDE ELEVATION

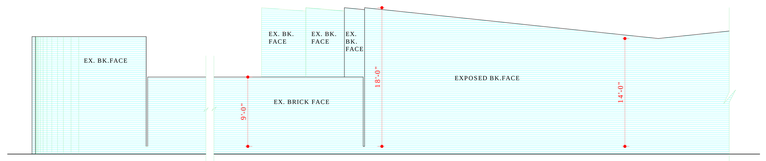


RIGHT SIDE ELEVATION

SECTION AT 'A-A'

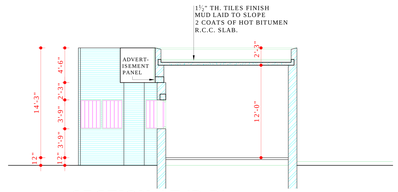


SECTION AT 'B-B'

COPYRIGHT:
DEPARTMENT OF URBAN PLANNING
CHANDIGARH ADMINISTRATION

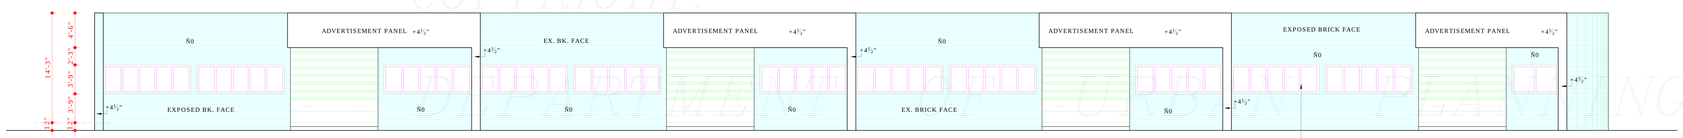


ELEVATION (ALT.1)

DIVISION OF VERTICAL
MEMBERS OF WINDOWS
AT THE DISCRETION
OF THE OWNER.

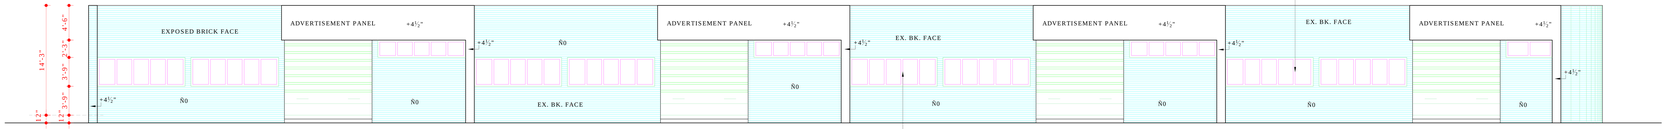


ELEVATION (ALT.2)

DIVISION OF VERTICAL
MEMBERS OF WINDOWS
AT THE DISCRETION
OF THE OWNER.

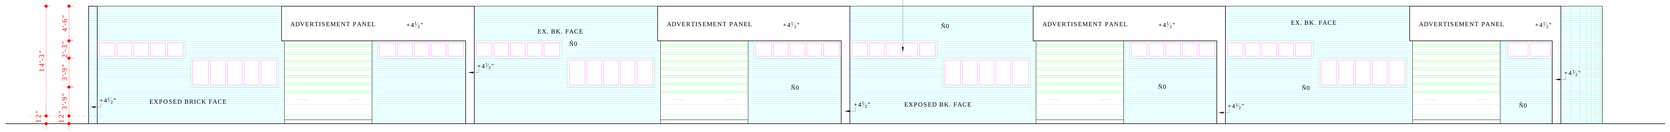


ELEVATION (ALT.3)

APPROVAL OF CHIEF ADMINISTRATOR
RECEIVED VIDE HIS OFFICE MEMO
No. 6268-UTFI(2)-81/13024 DT. 7-9-81

Sd/- SEWA SINGH DT. 1-9-81
CHIEF ADMINISTRATOR
CHANDIGARH ADMINISTRATION

DISCLAIMER

THOUGH EVERY CARE HAS BEEN TAKEN TO PROVIDE THE CORRECT VERSION OF THE ARCHITECTURAL CONTROL ON THIS DIGITIZED (PDF) FORMAT, YET IN CASE OF ANY DISCREPANCY, THE MASTER COPY OF THE ARCHITECTURAL CONTROL APPLICABLE ON EACH SUCH SITE, AS AVAILABLE IN THE COMMERCIAL RECORD OF THE OFFICE OF CHIEF ARCHITECT OR HER/HIS INTERPRETATION WILL OVERRULE THE DIGITIZED FORMAT.

DEPARTMENT OF
ARCHITECTURE U.T.

| S.No. | NOTES:- |
|---|---|
| | THIS DRAWING IS THE PROPERTY OF THE DEPARTMENT OF ARCHITECTURE U.T. CHANDIGARH FORMERLY OF THE PUNJAB GOVT. AND MUST NOT BE COPIED, ALTERED OR USED WHOLE OR IN PART WITHOUT THE PRIOR PERMISSION OF THIS DEPARTMENT IN WRITING. |

NOTE:-
THIS DRAWING HAS BEEN COMPUTERISED ON
27-04-10 FROM DRG. No. 2 JOB No. 2113

| S.No. | DESCRIPTION | SIGN | DATE |
|---|---|---|---|

REVISIONS

| | |
|---|---|
| Sd/-<br>4.8.81<br>CHIEF ARCHITECT. | Sd/-<br>SENIOR ARCHITECT. |
| Sd/- S.K. MIDHA<br>21-7-81<br>ARCHITECT. | Sd/- P.S. SACHDEVA<br>21.7.81<br>ASSTT. ARCHITECT. |

OFFICE OF
THE CHIEF ARCHITECT
U.T. CHANDIGARH

| | | |
|---|---|---|
| SCALE = 1/8" = 1'-0" | | DATE: 3.7.80 |
| Sd/-<br>DRAWN<br>CHECKED | JOB No.<br>2113 | DRG. No.<br>2 |

ARCHITECTURAL CONTROL OF
PLOT No. 799, 800, 801 & 802
INDUSTRIAL AREA PHASE II

ELEVATIONS & SECTIONS