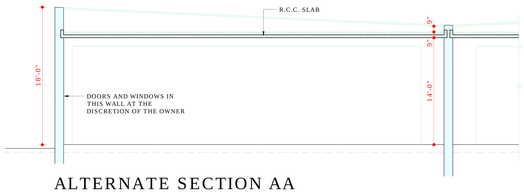

ALTERNATE SECTION AA

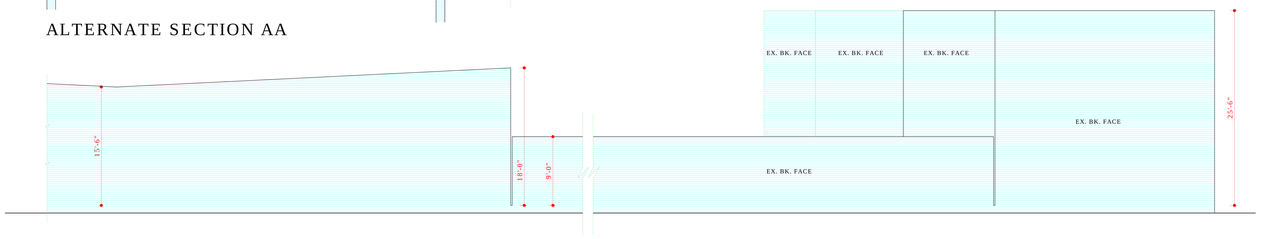

LEFT SIDE ELEVATION

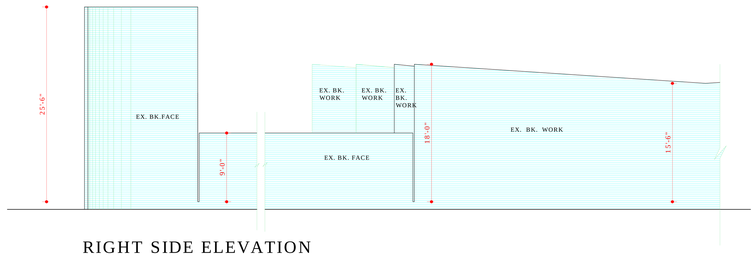

RIGHT SIDE ELEVATION

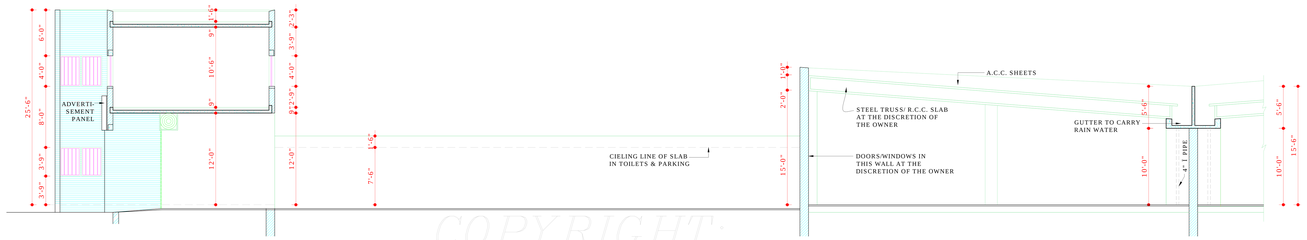

SECTION AT 'A-A'

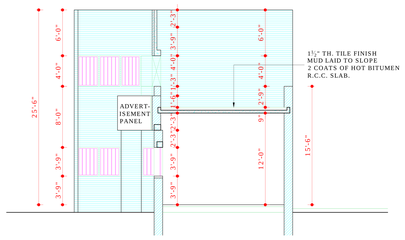

SECTION B-B

COPYRIGHT:
DEPARTMENT OF URBAN PLANNING
CHANDIGARH ADMINISTRATION

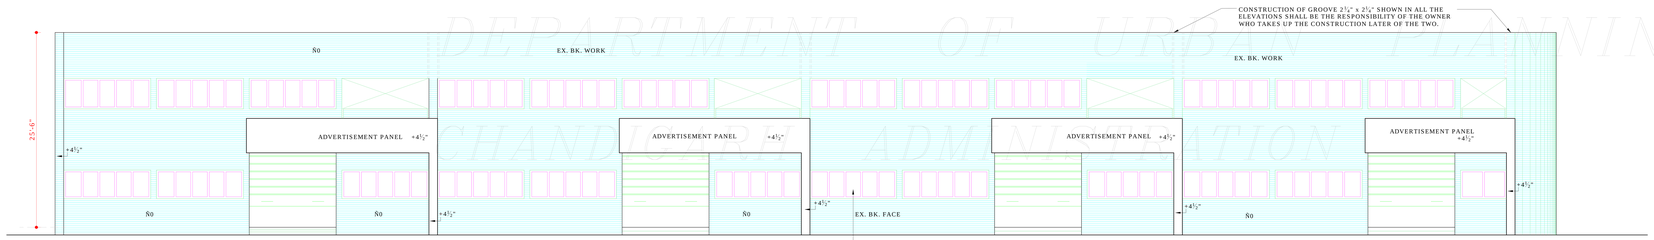

ELEVATION (ALT.1)

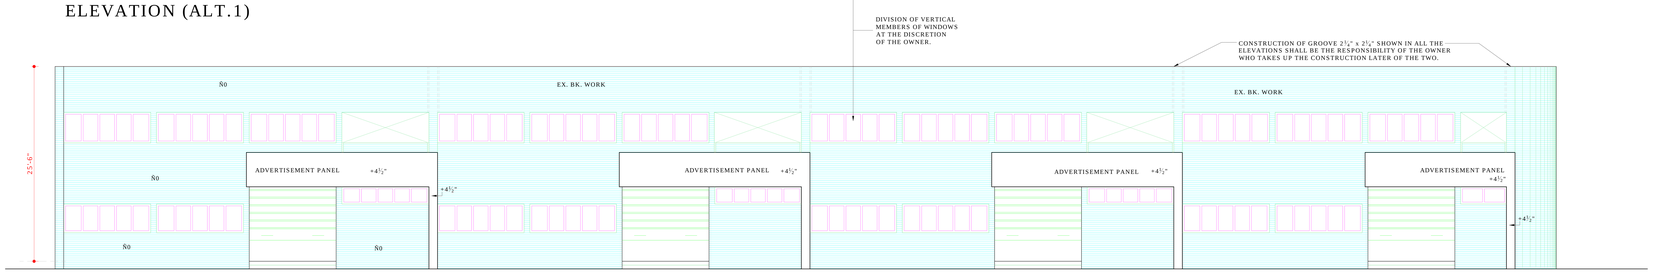

ELEVATION (ALT.2)

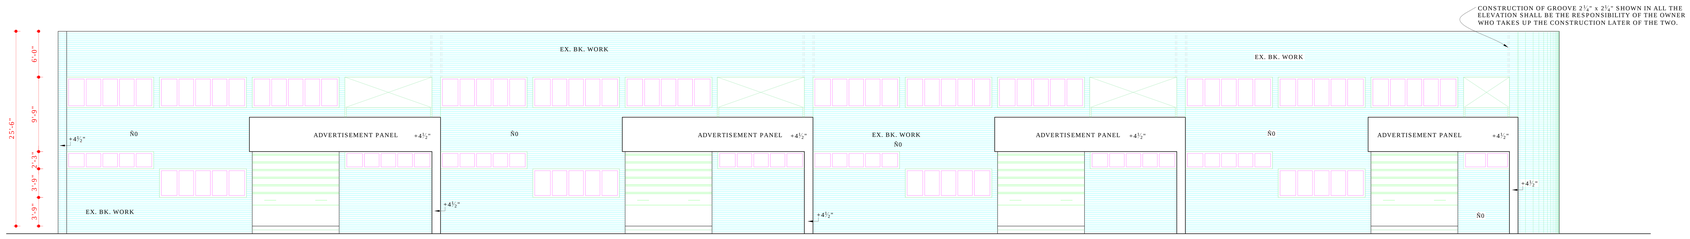

ELEVATION (ALT.3)

APPROVAL FROM THE CHIEF-ADMINISTRATOR IS RECEIVED VIDE HIS MEMO No. 510 - UTFI (4) -91/1741 CHD.,DATED THE 21.2.91

Sd/-
CHIEF ADMINISTRATOR
CHANDIGARH ADMINISTRATION

DISCLAIMER

THOUGH EVERY CARE HAS BEEN TAKEN TO PROVIDE THE CORRECT VERSION OF THE ARCHITECTURAL CONTROL ON THIS DIGITIZED (PDF) FORMAT, YET IN CASE OF ANY DISCREPANCY, THE MASTER COPY OF THE ARCHITECTURAL CONTROL APPLICABLE ON EACH SUCH SITE, AS AVAILABLE IN THE COMMERCIAL RECORD OF THE OFFICE OF CHIEF ARCHITECT OR HER/HIS INTERPRETATION WILL OVERRULE THE DIGITIZED FORMAT.

DEPARTMENT OF ARCHITECTURE U.T.

S.No.	NOTES:-
	THIS DRG. IS THE PROPERTY OF THE DEPTT. OF ARCHITECTURE U.T. CHD FORMERLY OF PB GOVT. & MUST NOT BE ALTERED, COPIED OR USED IN WHOLE OR IN PART WITHOUT THE PRIOR PERMISSION OF THIS DEPTT. IN WRITING.

NOTE:-
THIS DRAWING HAS BEEN COMPUTERISED ON 27-04-10 FROM DRG. No. 5 JOB No. 2113

S.No.	DESCRIPTION	SIGN	DATE
	REVISIONS		

Sd/- O.P. MEHTA 16.1.91 CHIEF ARCHITECT.	Sd/- S.K. MIDHA 9.1.91 SENIOR ARCHITECT.
Sd/- 18.1.91 ARCHITECT.	Sd/- BHUPINDER SURI 4.1.91 ASSTT. ARCHITECT.

OFFICE OF
THE CHIEF ARCHITECT
U.T. CHANDIGARH

SCALE - 1/8 INCH TO A FT.		DATE:
Sd/- RASHIM DEALT BY	JOB No. 2113	DRG. No. 5
CHECKED BY		

ARCHITECTURAL CONTROL OF PLOT No. 799, 800, 801 & 802 INDUSTRIAL AREA, PHASE-II

ELEVATIONS & SECTIONS