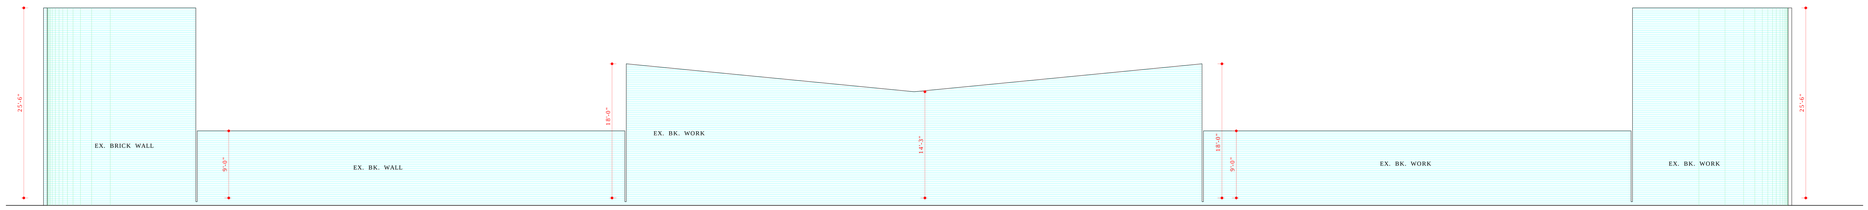

SOUTH WEST ELEVATION

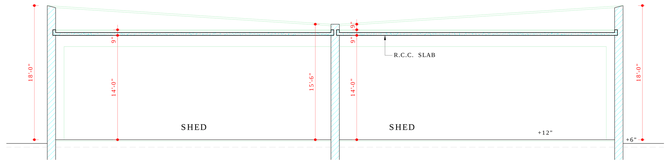

PART ALTERNATIVE SECTION AT A-A

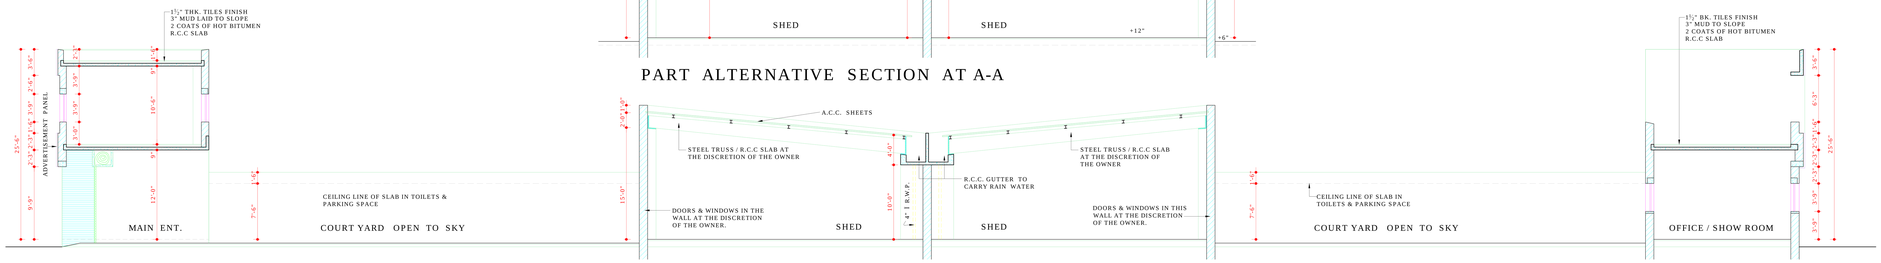

SECTION AT 'A-A'

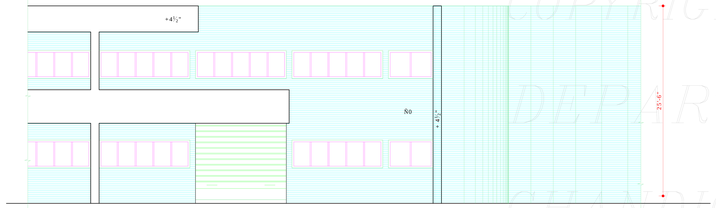

ELEVATION FOR PLOT No. 68 (ALT. I)

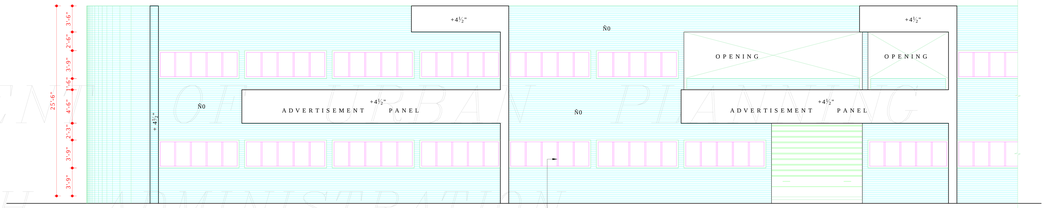

ELEVATION FOR PLOT No. 103 (ALT. I)

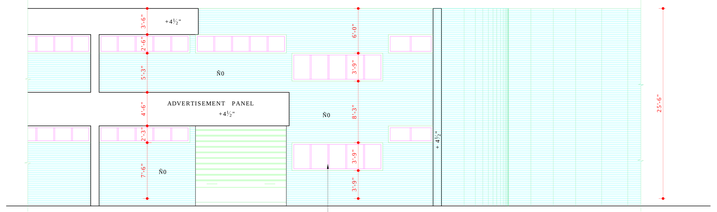

ELEVATION (ALT. 2)

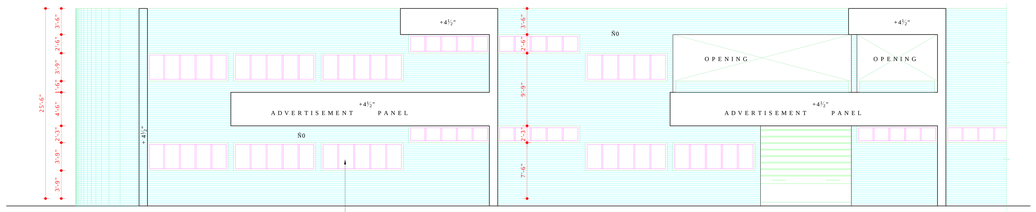

ELEVATION (ALT. 2)

DIVISIONS OF THE VERTICAL MEMBERS IN WINDOWS AT THE DISCRETION OF THE OWNER.

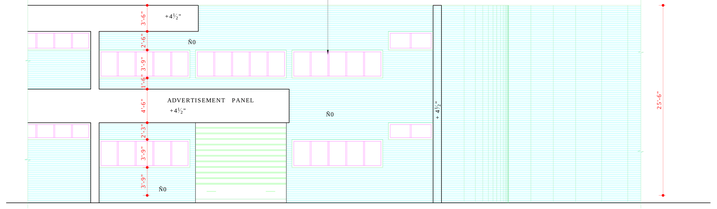

ELEVATION (ALT. 3)

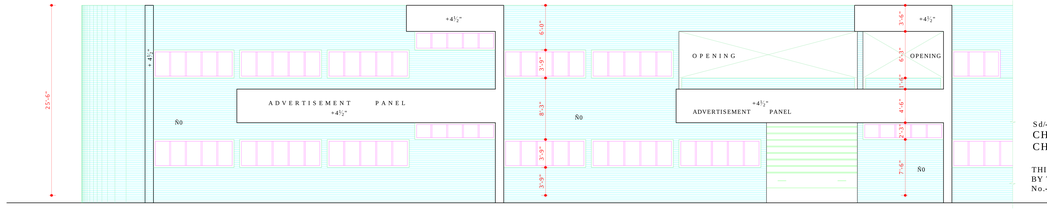

ELEVATION (ALT. 3)

COPYRIGHT:
DEPARTMENT OF URBAN PLANNING
CHANDIGARH ADMINISTRATION

Sd/-
CHIEF ADMINISTRATOR
CHANDIGARH ADMINISTRATION

THIS DRG. HAS BEEN APPROVED & SIGNED BY THE ADMINISTRATOR VIDE HIS MEMO No.-(29)(1)-36-UTF(2)-88/15541 DATED 8.11.88

DISCLAIMER
THOUGH EVERY CARE HAS BEEN TAKEN TO PROVIDE THE CORRECT VERSION OF THE ARCHITECTURAL CONTROL ON THIS DIGITIZED (PDF) FORMAT, YET IN CASE OF ANY DISCREPANCY, THE MASTER COPY OF THE ARCHITECTURAL CONTROL APPLICABLE ON EACH SUCH SITE, AS AVAILABLE IN THE COMMERCIAL RECORD OF THE OFFICE OF CHIEF ARCHITECT OR HER/HIS INTERPRETATION WILL OVERRULE THE DIGITIZED FORMAT.

DEPARTMENT OF
ARCHITECTURE U.T.

NOTES

THIS DRG. IS THE PROPERTY OF THE DEPTT. OF ARCHITECTURE U.T. CHANDIGARH, FORMERLY OF THE PB. GOVT. & MUST NOT BE ALTERED, COPIED OR USED IN WHOLE OR IN PART WITHOUT THE PRIOR PERMISSION OF THIS DEPTT. IN WRITING.

NOTE:-
THIS DRAWING HAS BEEN COMPUTERISED ON 13-04-10
FROM DRG. No. 5 JOB No. 812/A

S.No.	DESCRIPTION	SIGN	DATE

REVISIONS

Sd/- O.P. MEHTA 7-9-88 CHIEF ARCHITECT	Sd/- S.K. MIDHA 30-8-88 SENIOR ARCHITECT
Sd/- ARCHITECT	Sd/- BHUPINDER SURI ASSTT. ARCHITECT

OFFICE OF
THE CHIEF ARCHITECT
U.T. CHANDIGARH.

SCALE: ¼" TO A FT.	DATE -
RASHIM GUPTA DRAWN BY / CHECKED BY	JOB No. 812/A / DRG. No. 5

ARCHITECTURAL CONTROL FOR PLOT No. 68 & 103, IN INDUSTRIAL AREA, PHASE II, CHANDIGARH

ELEVATION & SECTION