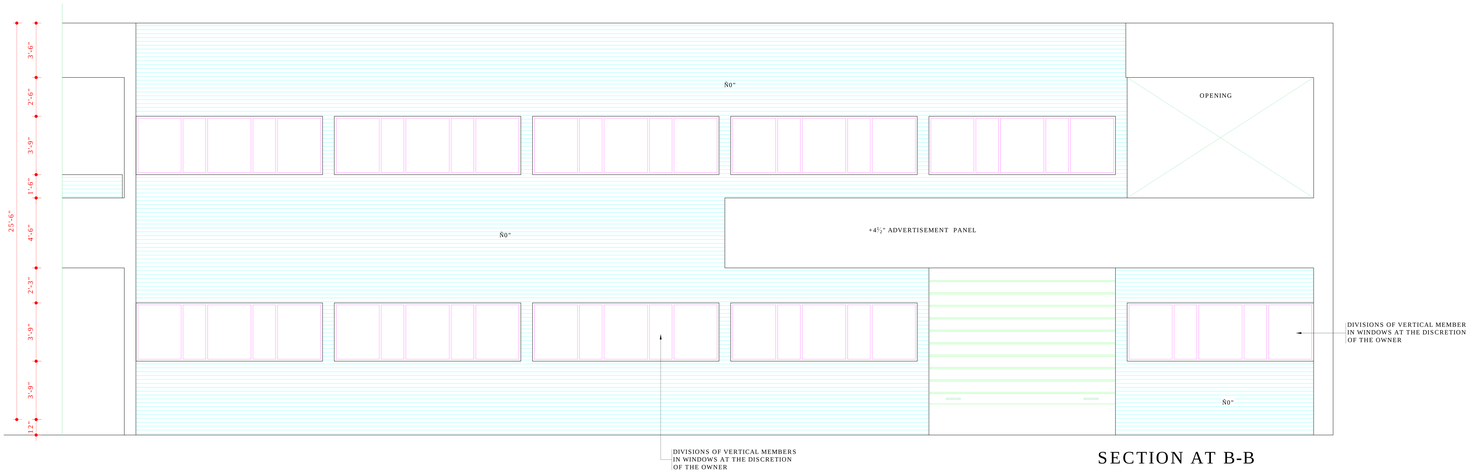

SECTION AT B-B

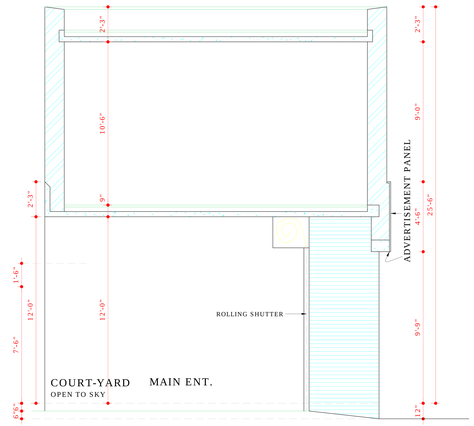

COPYRIGHT:
DEPARTMENT OF URBAN PLANNING
CHANDIGARH ADMINISTRATION

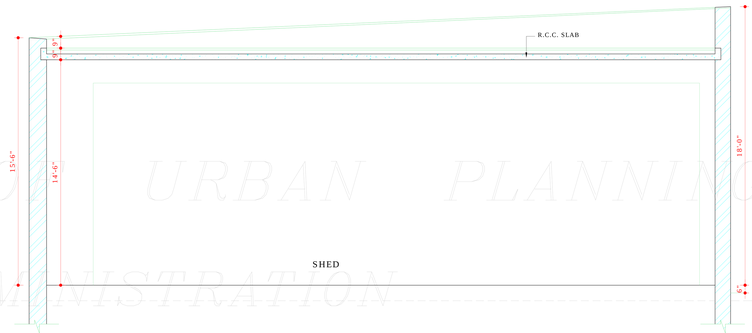

PART ALTERNATE SECTION AT A-A

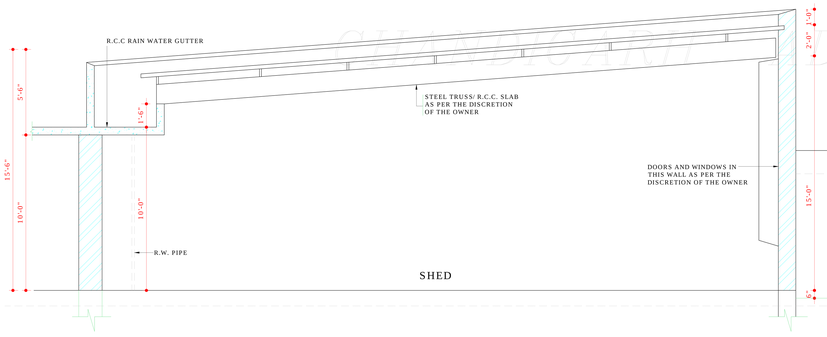

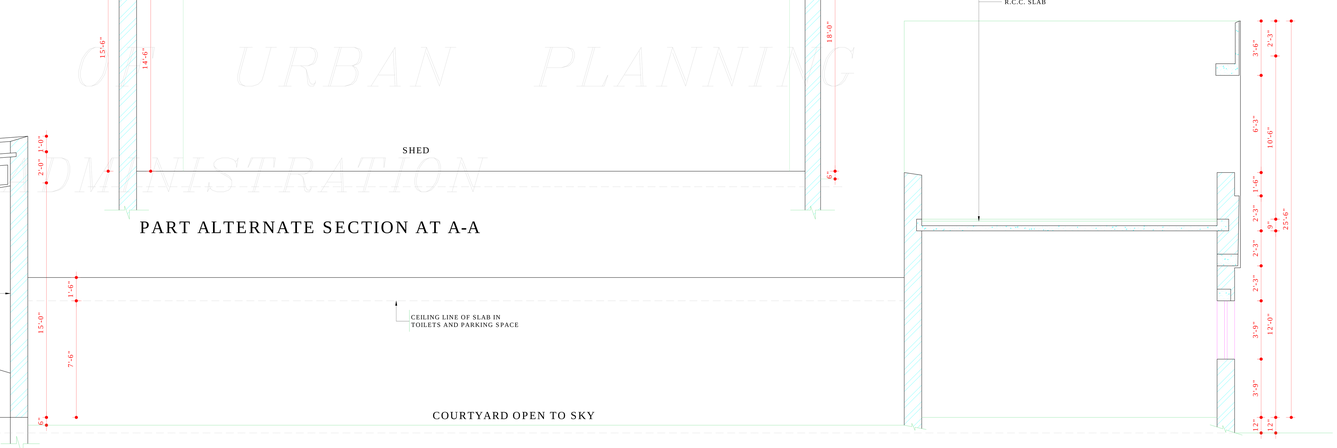

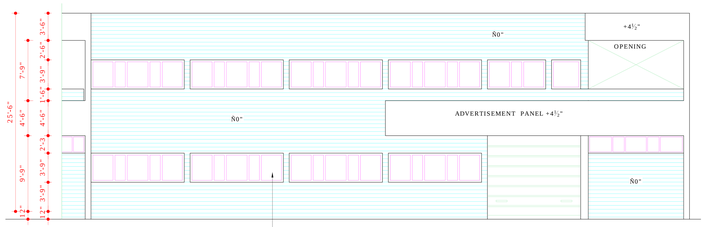

ELEVATION (ALT. 3)

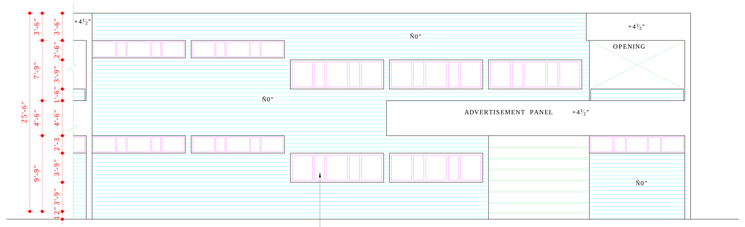

THIS DRG. IS ACTUALLY TRACED FROM DRG. No. 5 OF JOB No. 812

Sd/- SEWA SINGH 7283
CHIEF ADMINISTRATOR
CHANDIGARH ADMINISTRATION

APPROVAL OF THE CHIEF ADMINISTRATOR CONVEYED VIDE MEMO No.554 U.T.F.I (2) DATED 10.12.83

Sd/- SEWA SINGH 27.11.82
CHIEF ADMINISTRATOR
CHANDIGARH ADMINISTRATION

APPROVAL OF THE CHIEF ADMINISTRATOR CONVEYED VIDE MEMO No.89938 U.T.E.I (2)- 82/ 19299 DATED 15.12.82

ATTESTED
Sd/- SANJEEV KUMAR
3.1.06
(ARCHITECT)

DISCLAIMER

THOUGH EVERY CARE HAS BEEN TAKEN TO PROVIDE THE CORRECT VERSION OF THE ARCHITECTURAL CONTROL ON THIS DIGITIZED (PDF) FORMAT, YET IN CASE OF ANY DISCREPANCY, THE MASTER COPY OF THE ARCHITECTURAL CONTROL APPLICABLE ON EACH SUCH SITE, AS AVAILABLE IN THE COMMERCIAL RECORD OF THE OFFICE OF CHIEF ARCHITECT OR HER/HIS INTERPRETATION WILL OVERRULE THE DIGITIZED FORMAT.

DEPARTMENT OF ARCHITECTURE U.T.

S.No.	NOTES.
	THIS DRG. IS TO BE READ ALONG WITH DRG. No. 3 & 4 OF JOB No. 812
	NOTE:- THIS DRAWING HAS BEEN COMPUTERISED ON 08-01-10 FROM DRG. No. 5 JOB No. 812
(i)	TO REMOVE THE AMBIGUITY REGARDING THE CONSTRUCTION OF ROOF WITH R.C.C. SLAB (ALT DESIGN PROVIDED IN THE ARCHITECTURAL CONTROL) A SECTION ALREADY APPLICABLE TO INDUSTRIAL SHEDS OF SIMILAR SIZE/ DESIGN DRG. No. 4 JOB No. 494) HAS BEEN ADDED TO SPECIFY THE HEIGHT AT WHICH THE R.C.C. SLAB IS TO BE LAID. 19.1.83

S.No.	DISCRIPTION	SIGN	DATE

REVISIONS

SD/- SURJIT SINGH 15.9.82 CHIEF ARCHITECT	SD/- V.P. ARORA 15.9.82 SENIOR ARCHITECT
SD/-S.K. MIDHA 10.9.82 ARCHITECT	SD/- PRITAM SINGH 10.9.82 ASSTT. ARCHITECT

OFFICE OF THE
CHIEF ARCHITECT & SECY.
U.T. CHANDIGARH

SCALE = ¼" = 1'-0"		DATE
DRAWN SUMAN TRACED BY SAVITA CHECKED BY	JOB No. 812	DRG No. 5

ARCHITECTURAL CONTROL OF TWO KANAL PLOTS IN PHASE I & II CHANDIGARH AMMENDED TO PROVIDE F.S.I 0.75 INSTEAD OF 0.60

ELEVATIONS & SECTIONS