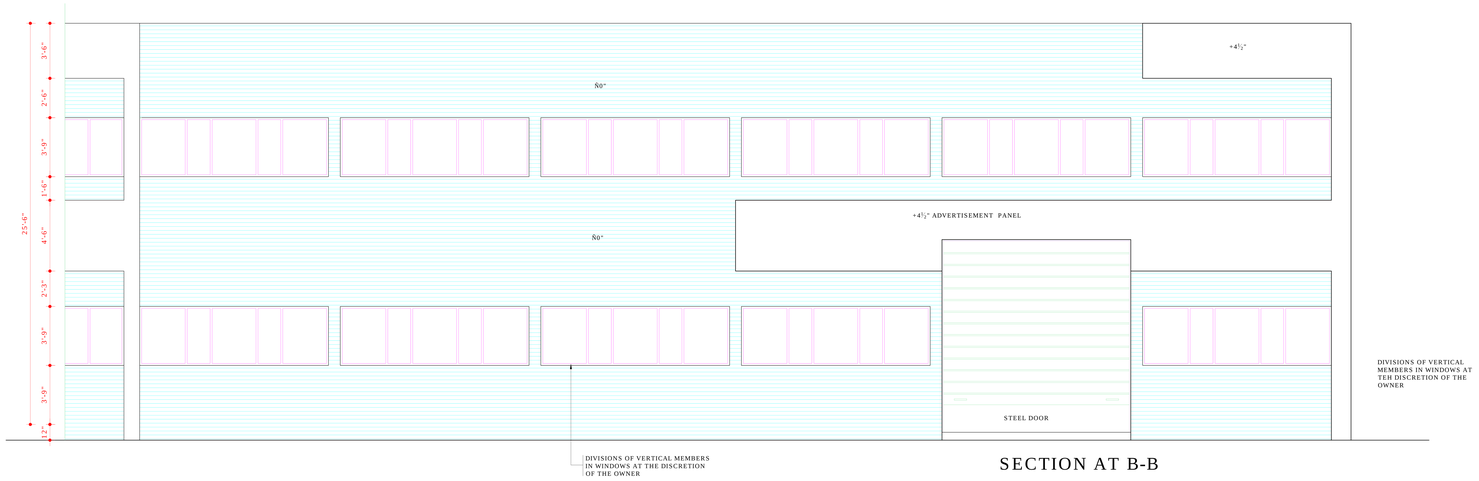

SECTION AT B-B

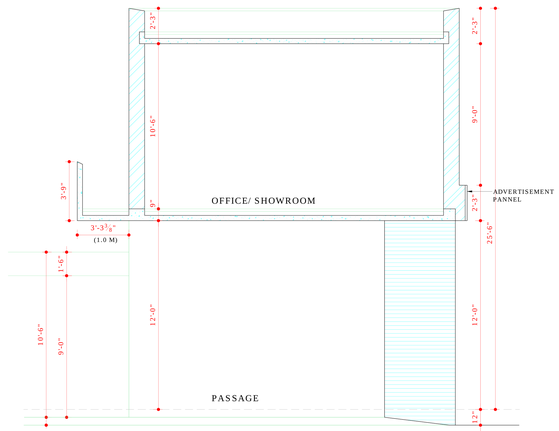

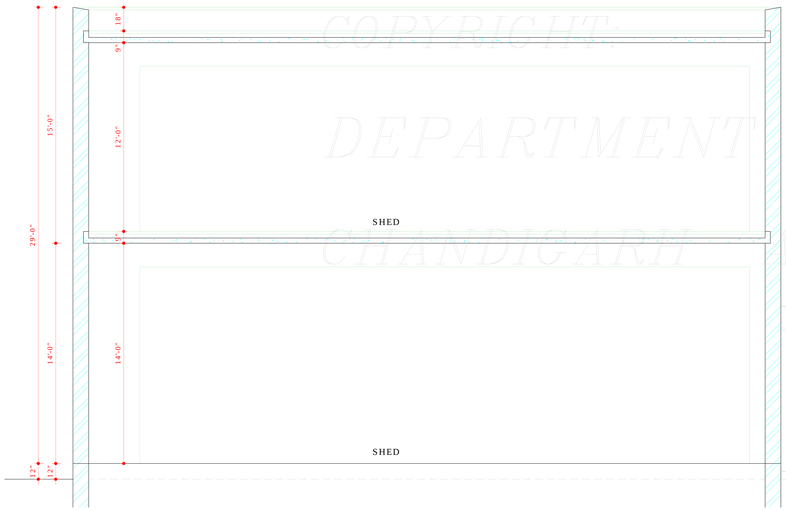

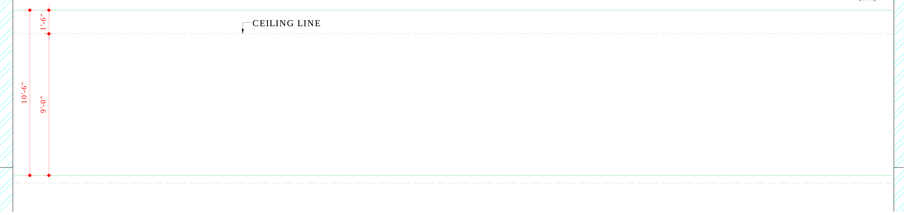

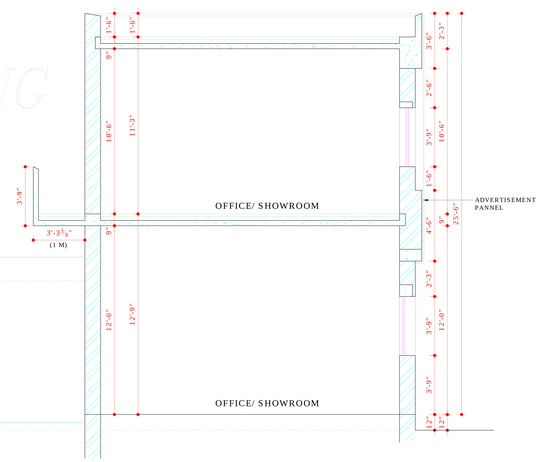

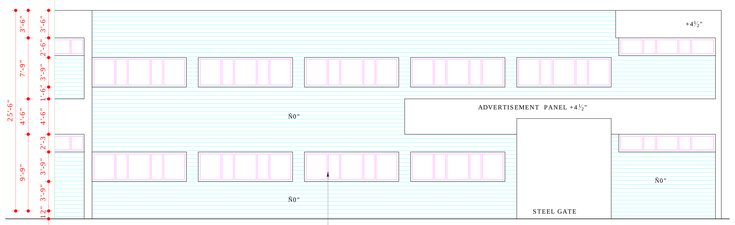

ELEVATION (ALT. 3)

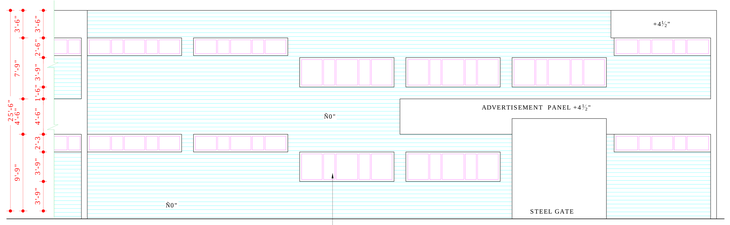

COPYRIGHT
DEPARTMENT OF URBAN PLANNING
CHANDIGARH ADMINISTRATION

DISCLAIMER

THOUGH EVERY CARE HAS BEEN TAKEN TO PROVIDE THE CORRECT VERSION OF THE ARCHITECTURAL CONTROL ON THIS DIGITIZED (PDF) FORMAT. YET IN CASE OF ANY DISCREPANCY, THE MASTER COPY OF THE ARCHITECTURAL CONTROL APPLICABLE ON EACH SUCH SITE, AS AVAILABLE IN THE COMMERCIAL RECORD OF THE OFFICE OF CHIEF ARCHITECT OR HER/HIS INTERPRETATION WILL OVERRULE THE DIGITIZED FORMAT.

APPROVAL OF THE CHIEF ADMINISTRATOR RECEIVED VIDE HIS OFFICE MEMO No.21/ 1/ 296 - UTFI (3) - 2005/ 4197 DATED 8.06.05

Sd/-
CHIEF ADMINISTRATOR
CAPITAL PROJECT U.T.
CHD. ADMN.

APPROVAL OF THE CHIEF ADMINISTRATOR RECEIVED VIDE HIS OFFICE MEMO No. 21/ 1/ 169 - UTFI (3) - 2001/ 6195 DATED 31.7.2001

CHIEF ADMINISTRATOR
CHD. ADMN.

DEPARTMENT OF URBAN PLANNING

S.No.	NOTES.
.	THIS DRAWING SHOULD BE READ ALONG WITH DRG. No. 6 & 7 OF JOB No. 821

NOTE:-
THIS DRAWING HAS BEEN COMPUTERISED ON 08-01-10 FROM DRG No.8 JOB No. 812

S.No.	DESCRIPTIONS

REVISIONS

Sd/- SARBJIT SINGH 21.6.2001 CHIEF ARCHITECT	Sd/- RENU SAIGAL SENIOR ARCHITECT
Sd/-BALVINDER SAINI 21.6.2001 ARCHITECT	Sd/- SHAMS S. SHAIKH 21-6-01 ASSTT. ARCHITECT

OFFICE OF
THE CHIEF ARCHITECT &
SECY. CHANDIGARH U.T.

SCALE = ¼" = 1'-0"		DATE 21.12.2000
UMESH KAPOOR DRAWN / CHECKED	JOB No. 812	DRG No. 8

REVISED ARCHITECTURAL CONTROL OF TWO KANAL PLOTS IN PHASE-I & II CHD TO PROVIDE F.S.I UPTO 1:00 INSTEAD OF 0.75

ELEVATIONS & SECTION