


SECTION AT B-B




SECTION AT A-A

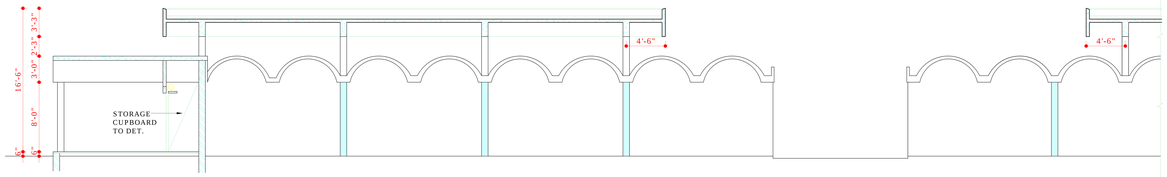


SIDE ELEVATION

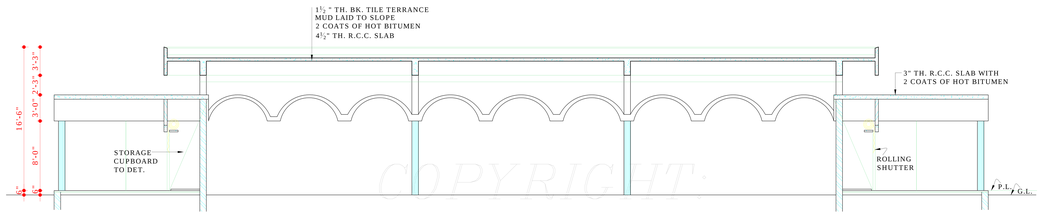


PART SECTION AT C-C

(SCALE : ½ " TO A FOOT)

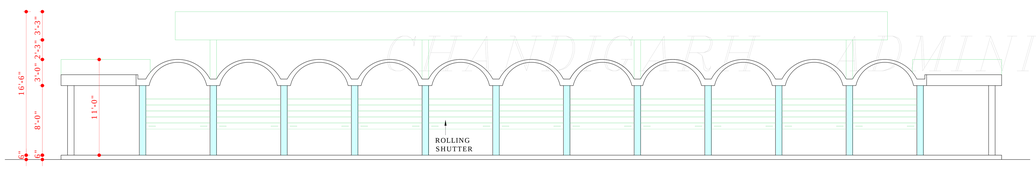


FRONT ELEVATION

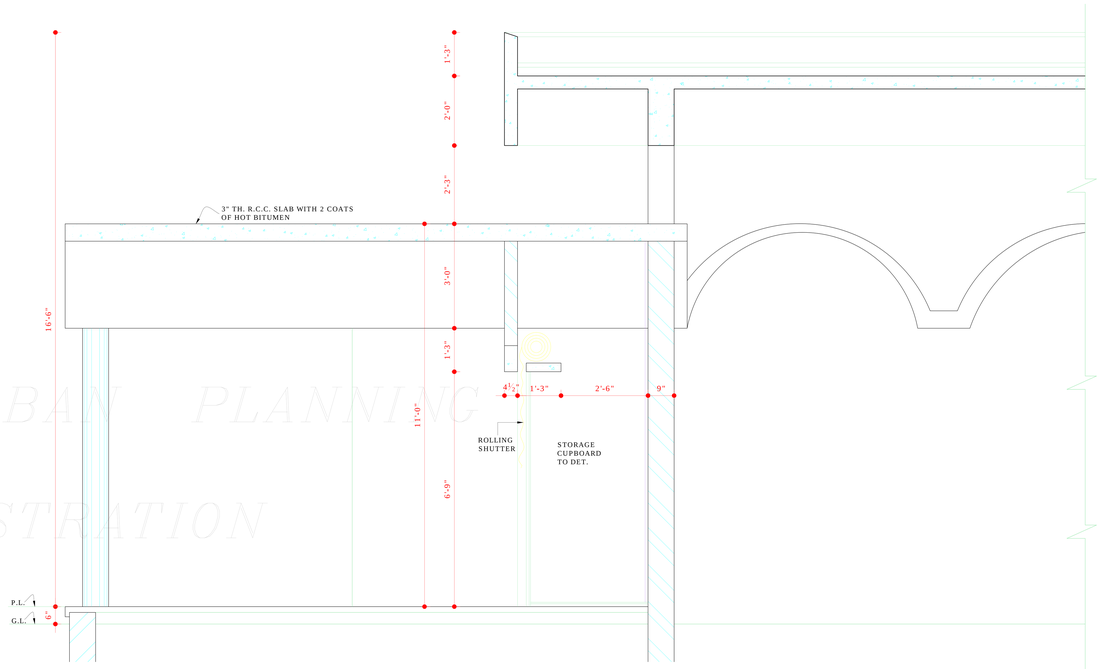COPYRIGHT:
DEPARTMENT OF URBAN PLANNING
CHANDIGARH ADMINISTRATION

DISCLAIMER

THOUGH EVERY CARE HAS BEEN TAKEN TO PROVIDE THE CORRECT VERSION OF THE ARCHITECTURAL CONTROL ON THIS DIGITIZED (PDF) FORMAT, YET IN CASE OF ANY DISCREPANCY, THE MASTER COPY OF THE ARCHITECTURAL CONTROL APPLICABLE ON EACH SUCH SITE, AS AVAILABLE IN THE COMMERCIAL RECORD OF THE OFFICE OF CHIEF ARCHITECT OR HER/HIS INTERPRETATION WILL OVERRULE THE DIGITIZED FORMAT.

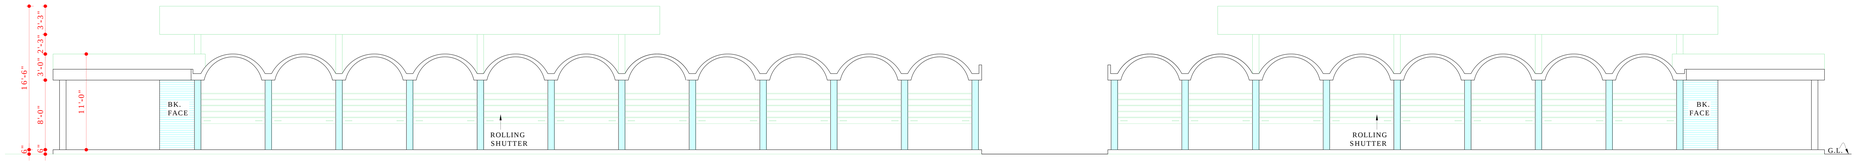DEPARTMENT OF

ARCHITECTURE, U.T.

| S.No. | NOTES |
|---|---|
| 1. | THIS DRG. IS THE PROPERTY OF THE DEPTT. OF ARCHITECTURE, U.T. CHANDIGARH FORMERLY OF THE PB. GOVT AND MUST NOT BE ALTERED, COPIED OR USED IN WHOLE OR IN PART WITHOUT THE PERMISSION OF THIS DEPTT. IN WRITING. |
| 2. | FOR OTHER DETAILS REFER JOB NO. 2163 DRG No. 11. |

NOTE:-
THIS DRAWING HAS BEEN COMPUTERISED ON 23-12-09 FROM DRG. No.12 JOB No. 2163.

THE ADMINISTRATIVE APPROVAL OF CHIEF ADMINISTRATOR RECEIVED VIDE MEMO No. 2304-UTFI(2)-83/ 7100 CHANDIGARH DATED 6.5.83.

| S.No. | DESCRIPTION | DATE | SIGN |
|---|---|---|---|

REVISIONS

| | |
|---|---|
| Sd/- SURJIT SINGH 30.3.83 CHIEF ARCHITECT | Sd/- CHIEF ADMINISTRATOR |
| Sd/- V.P. ARORA 1.3.83 SENIOR ARCHITECT | |
| Sd/- S.C. THUKRAL 18.2.83 ARCHITECT | Sd/- BHUPINDER SURI 18.3.83 ASSTT. ARCHITECT |

OFFICE OF THE
CHIEF ARCHITECT & SECY.
CHANDIGARH U.T.

SCALE = ⅛" TO A FOOT | DATE-18.2.83

TARVINDER
DRAWN
CHECKED

JOB No. 2163

DRG. No. 12

AUTO REPAIR YARD
INDUSTRIAL AREA
PHASE-1

ELEVATIONS &
SECTIONS