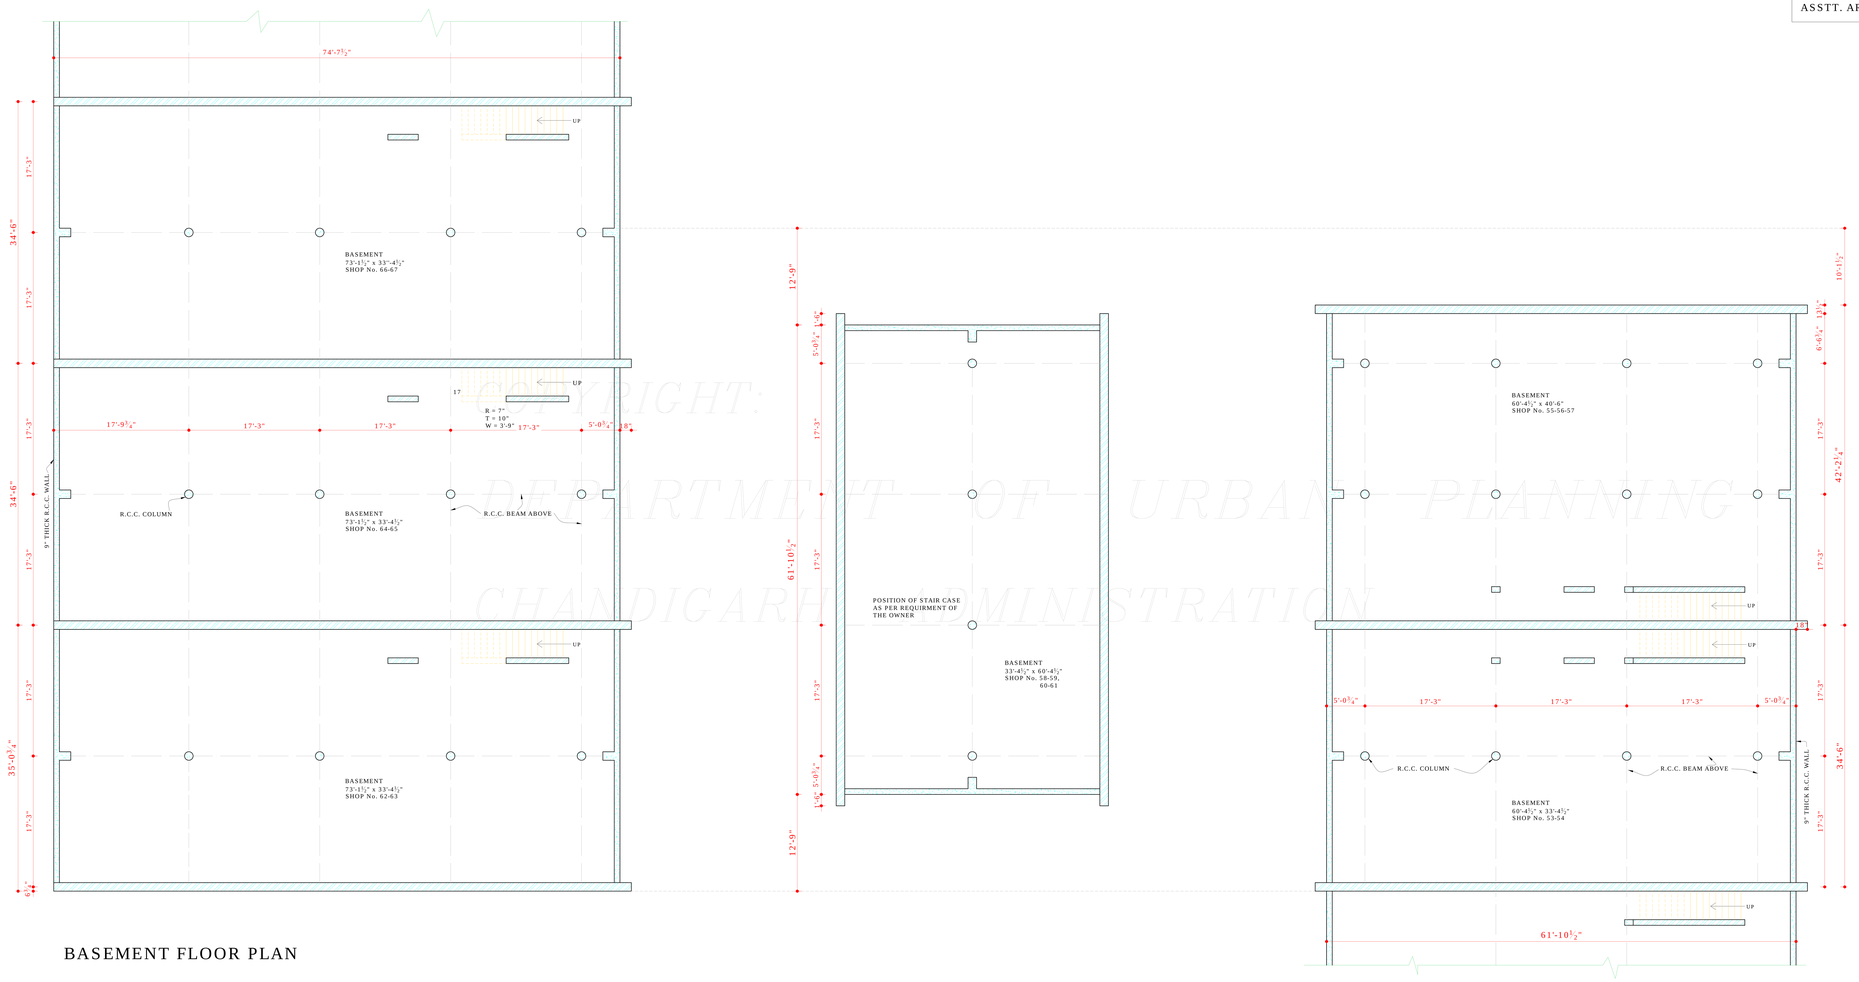

BASEMENT FLOOR PLAN

COPYRIGHT:
DEPARTMENT OF URBAN PLANNING
CHANDIGARH ADMINISTRATION

Sd/- DATED - 21-8-98
SH. S.K. MIDHA
CHIEF ARCHITECT.

Sd/-
SH. S.S. SANDHU
SENIOR ARCHITECT.

Sd/-
SH. SANJEEV KUMAR
ASSTT. ARCHITECT.

DEPARTMENT OF ARCHITECTURE U.T.

S.NO.	NOTES.
1	THIS DRAWING IS THE PROPERTY OF THE DEPTT. OF ARCHITECTURE AND FORMERLY OF THE PB. GOVT. AND MUST NOT BE ALTERED, COPIED OR USED IN WHOLE OR IN PART WITHOUT PERMISSION OF THIS DEPARTMENT IN WRITING.
26)	"AS PER THE RECOMMENDATIONS OF THE HIGH POWERED COMMITEE REGARDING BASEMENTS CONSTITUTED BY A.A. & DIRECTIONS GIVEN BY THE FINANCE SECRETARY VIDE MEMO No. 11/2/70/ UTFI (4) 4098 DATED 3.7.2007, BASEMENT IS ALLOWED TO BE EXTENDED UNDER THE PUBLIC CORRIDOR (UPTO THE COLUMN) IN FRONT & REAR PUBLIC CORRIDORS IN ALL SCO'S ONLY THIS FACILITY MAY ALSO BE EXTENDED TO THE SIDE CORRIDOR OF CORNER PLOTS. THE LIGHT/VENTIL-ATION PROVISIONS WILL BE PROPORTIONATELY INCREASED AS ALLOWED IN THE EXISTING ARCHI-TECTURAL CONTROLS SUBJECT TO THE FIRE SAFETY NORMS. THE STRUCTURAL STABILITY OF THE BUILDING & THE ADJOINING BUILDING IS TO BE ENSURED BY THE OWNER/ STRUCTURAL ENGINEER & THE SERVICES RUNNING THROUGH THE CORRIDOR ARE ALSO BE RE-ARRANGED SO THAT THE SAME DO NOT OBSTRUCT THE FREE FLOW OF TRAFFIC & ALSO ARE NOT VISIBLE IN THE BASEMENT.
	THIS DRAWING HAS BEEN COMPUTERISED ON 22-04-09 FROM DRG. No. 81, JOB No. 963.
1	DRG. No. - 81 TO 86, JOB No. 963 REVISED AS PER APPROVAL OF CHIEF ADMN. CAPITAL PROJECT RECEIVED VIDE MEMO No. 4637 UTFI (5) - 98/14003 DATED:- 28.10.98

S.No.	DESCRIPTION	SIGN	DATE

REVISIONS

Sd/- O.P. MEHTA 6.3.90 CHIEF ARCHITECT.	Sd/- S.K. MIDHA 6.3.90 SENIOR ARCHITECT.
Sd/- SARBJIT SINGH SANDHU 6.3.90 ARCHITECT.	ASSTT. ARCHITECT.

OFFICE OF
THE CHIEF ARCHITECT
CHANDIGARH

SCALE = EIGHT FEET TO AN INCH — DATE :- 2.3.90

DRAWN RAUNAK SINGH	JOB No. 963	DRG. No. 81
CHECKED		

ARCHITECTURAL CONTROL FOR THE SHOW ROOM SITES ALONG MADHYA MARG IN SECTOR - 8

BASEMENT FLOOR

DISCLAIMER

THOUGH EVERY CARE HAS BEEN TAKEN TO PROVIDE THE CORRECT VERSION OF THE ARCHITECTURAL CONTROL ON THIS DIGITIZED(PDF) FORMAT, YET IN CASE OF ANY DISCREPANCY, THE MASTER COPY OF THE ARCHITECTURAL CONTROL APPLICABLE ON EACH SUCH SITE, AS AVAILABLE IN THE COMMERCIAL RECORD OF THE OFFICE OF CHIEF ARCHITECT OR HER/HIS INTERPRE- TATION WILL OVERRULE THE DIGITIZED FORMAT.

REVISED AS PER APPROVAL OF THE CHIEF ADMINISTRATOR CAPITAL PROJECT RECEIVED VIDE MEMO No. 4637 - UTFI (5) - 98 DATED :- 28/10/98

Sd/. SH. VAJRALINGAM
CHIEF ADMINISTRATOR

APPROVED BY THE CHIEF ADMNISTRATOR. VIDE HER MEMO No. 1361 - UTFI (4) - 90/3067 DATED 27.3.90

sd/. TAJINDER KAUR 21.3.90
CHIEF ADMINISTRATOR