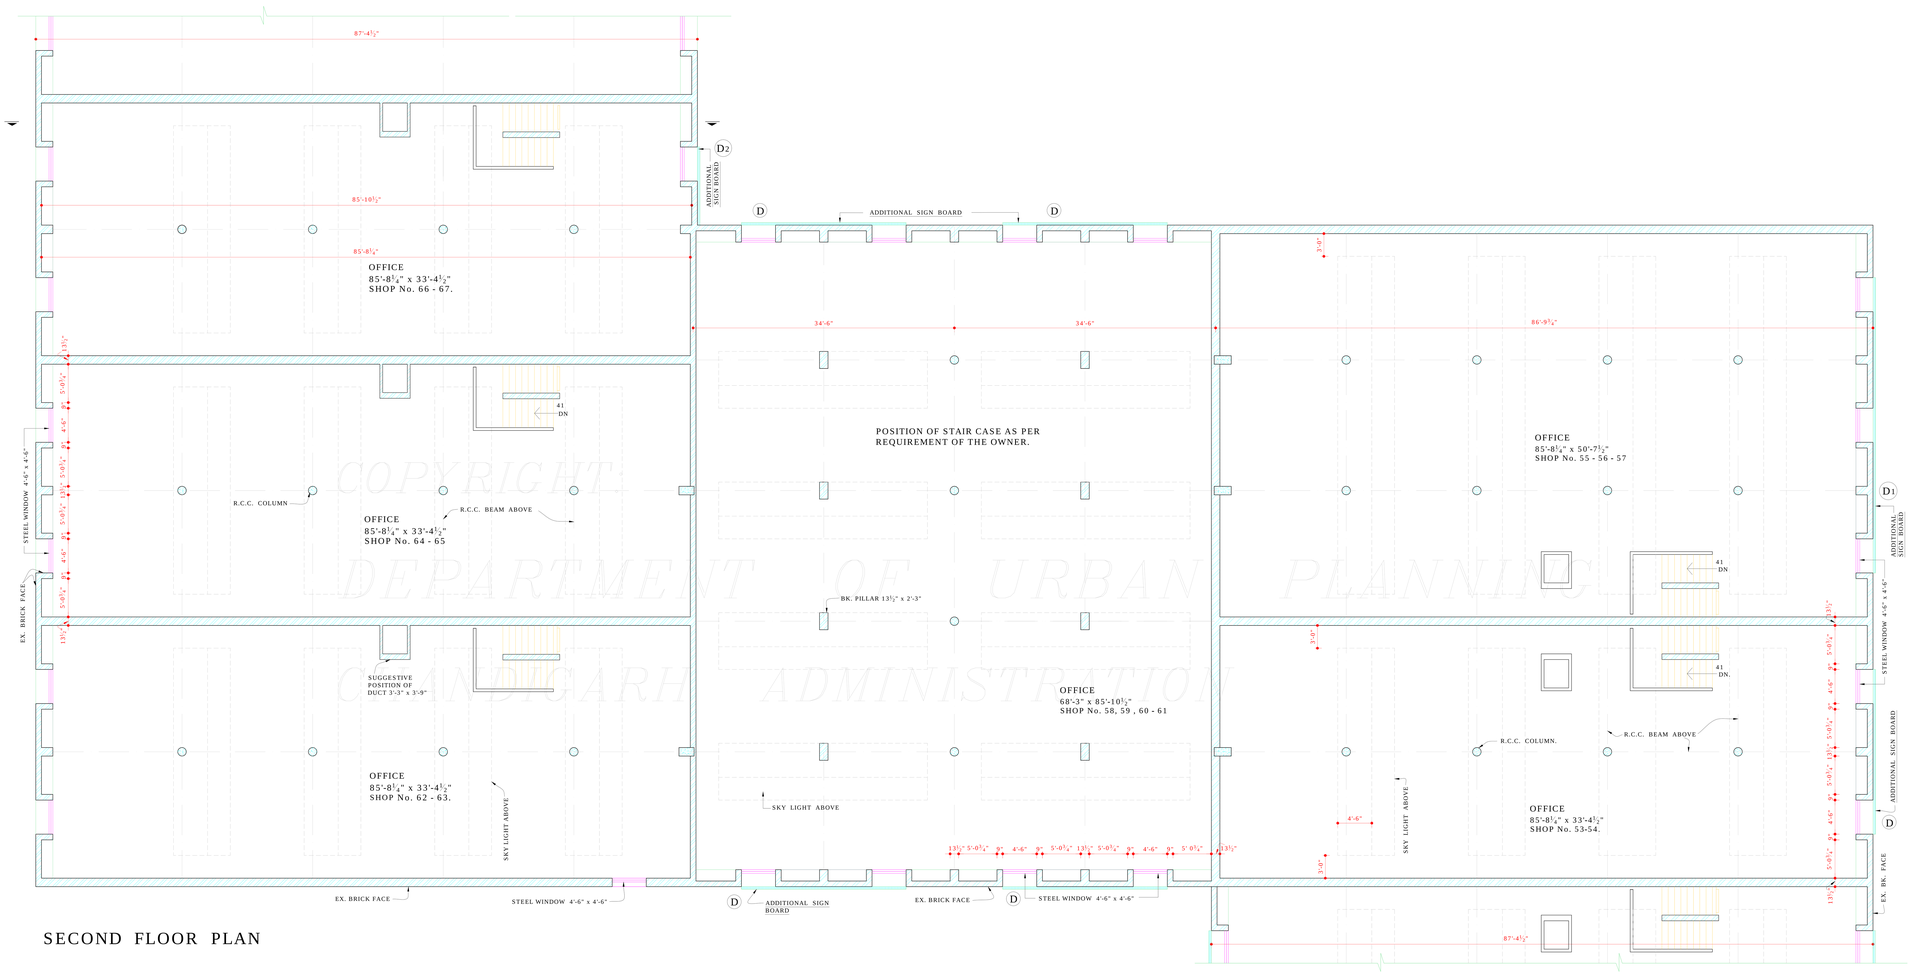

SECOND FLOOR PLAN

COPYRIGHT:
DEPARTMENT OF URBAN PLANNING
CHANDIGARH ADMINISTRATION

Sd/- DATED 21-8-98
SH. S.K. MIDHA
CHIEF ARCHITECT.

Sd/-
SH. S.S. SANDHU
SENIOR ARCHITECT.

Sd/-
SH. SANJEEV KUMAR
ASSTT. ARCHITECT

APPROVAL FOR
ADDITIONAL SIGN
BOARD SPACE

Sd/- SUNITA MONGA
CHIEF ARCHITECT.

Sd/- BALVINDER SAINI
SEINOR ARCHITECT.

Sd/- SANJEEV KUMAR
ARCHITECT.

Sd/-DAMINDER VIRDI
15.01.07
ASSTT. ARCHITECT.

DISCLAIMER

THOUGH EVERY CARE HAS BEEN TAKEN TO PROVIDE THE CORRECT VERSION OF THE ARCHITECTURAL CONTROL ON THIS DIGITIZED (PDF) FORMAT, YET IN CASE OF ANY DISCREPANCY, THE MASTER COPY OF THE ARCHITECTURAL CONTROL APPLICABLE ON EACH SUCH SITE, AS AVAILABLE IN THE COMMERCIAL RECORD OF THE OFFICE OF CHIEF ARCHITECT OR HER/HIS INTERPRETATION WILL OVERRULE THE DIGITIZED FORMAT.

REVISED AS PER APPROVAL OF THE CHIEF ADMINISTRATOR
CAPITAL PROJECT RECEIVED VIDE MEMO No. 4637 UTFI(5)-98
DATED :- 28/10/98

Sd/-
SH. G. VAJRALINGAM

CHIEF ADMINISTRATOR

CHIEF ADMINISTRATOR
CHANDIGARH ADMINISTRATION.

APPROVED BY THE CHIEF ADMINISTRATOR
VIDE HER MEMO No. 1361-UTFI(4)- 90/3067
DATED 27-3-90.

Sd/- TAJINDER KAUR 21.3.90

CHIEF ADMINISTRATOR

DEPARTMENT OF ARCHITECTURE U.T.

S.No.	N O T E S
1.	THIS DRAWING IS THE PROPERTY OF DEPTT. THE OF ARCHITECTURE AND FORMERLY OF THE PB. GOVT. AND MUST NOT BE ALTERED, COPIED OR USED IN WHOLE OR IN PART WITHOUT PERMISSION OF THIS DEPTT. IN WRITING.

NOTE:
THIS DRAWING HAS BEEN COMPUTERISED ON 23-04-09 FROM DRG. No. 84,JOB No. 963.

ADDITIONAL SIGN BOARD

DRG. No. 81 TO 86, JOB No. 963
REVISED AS PER APPROVAL
OF CHIEF ADMINISTRATOR
CAPITAL PROJECT RECEIVED
VIDE MEMO No. 4637 UTFI
(5) -98/14003 DATED- 28-10-98

S.No.	DESCRIPTION	SIGN	DATE

REVISIONS

Sd/- O.P MEHTA 6.3.90 CHIEF ARCHITECT	Sd/- S.K. MIDHA 6-3-90 SENIOR ARCHITECT
Sd/- SARBJIT SINGH SANDHU 6.3.90 ARCHITECT	ASSTT. ARCHITECT

OFFICE OF
THE CHIEF ARCHITECT
CHANDIGARH.

SCALE :- EIGHT FEET TO AN INCH. DATE 1.3.90

DRAWN RAUNAK SINGH	JOB No.	DRG. No.
CHECKED	963	84

ARCHITECTURAL CONTROL
FOR THE SHOW ROOM SITES
ALONG MADHYA MARG IN
SECTOR - 8

SECOND FLOOR PLAN