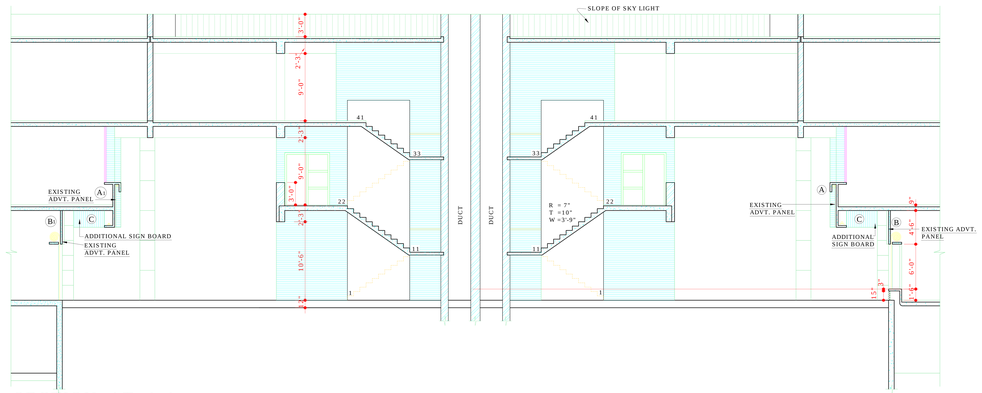

SECTION AT A-A

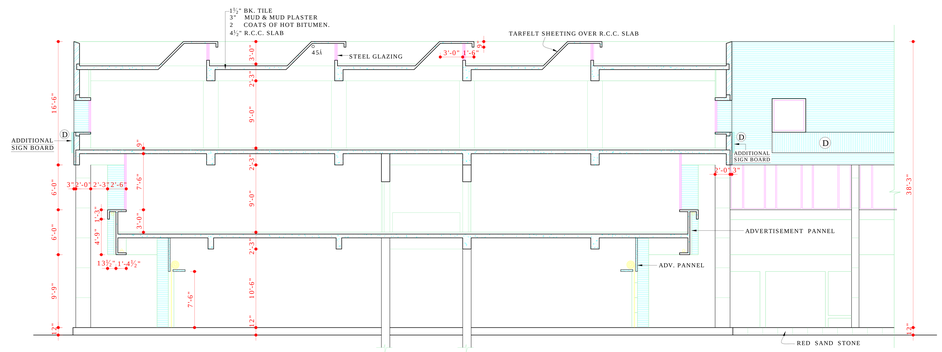

SECTION AT B-B

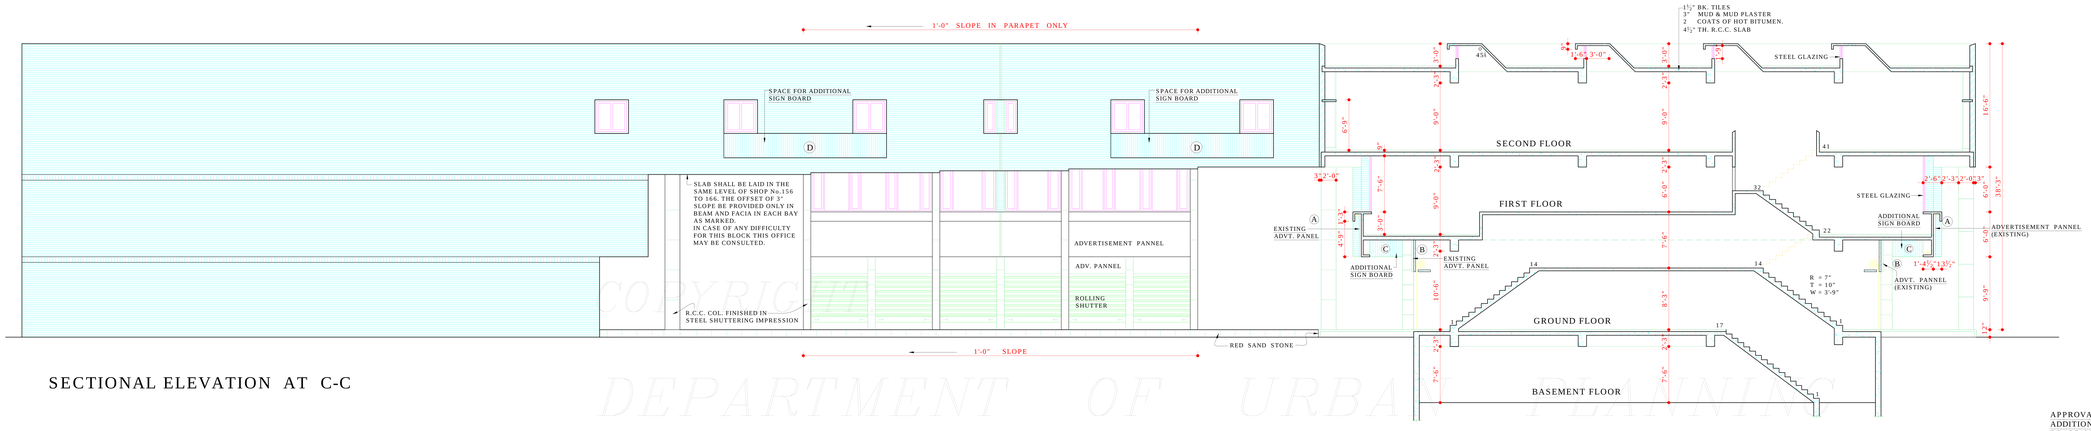

SECTIONAL ELEVATION AT C-C

COPYRIGHT
DEPARTMENT OF URBAN PLANNING
CHANDIGARH ADMINISTRATION

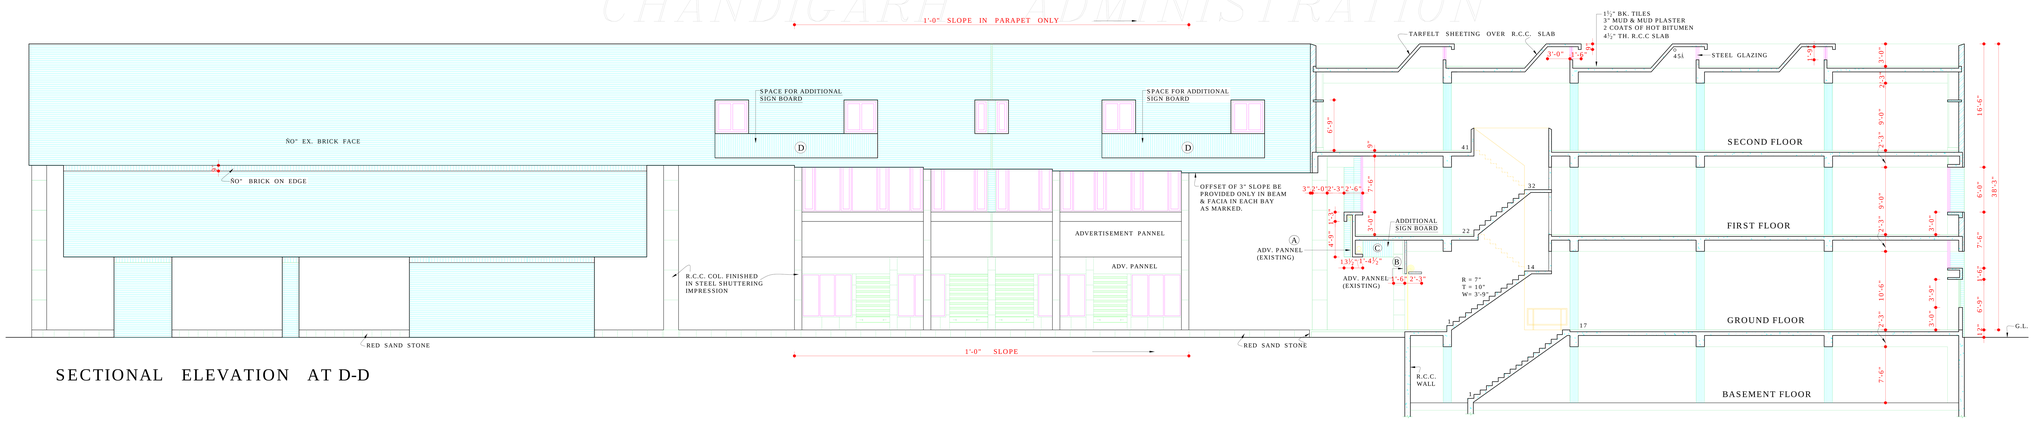

SECTIONAL ELEVATION AT D-D

APPROVAL FOR ADDITIONAL SIGN BOARD SPACE

Sd/-
SUNITA MONGA
CHIEF ARCHITECT

Sd/-
BALVINDER SAINI
SENIOR ARCHITECT

Sd/-
SANJEEV KUMAR
ARCHITECT

Sd/- DAMINDER VIRDI
3-1-07
ASSTT. ARCHITECT.

DISCLAIMER

THOUGH EVERY CARE HAS BEEN TAKEN TO PROVIDE THE CORRECT VERSION OF THE ARCHITECTURAL CONTROL ON THIS DIGITIZED (PDF) FORMAT, YET IN CASE OF ANY DISCREPANCY, THE MASTER COPY OF THE ARCHITECTURAL CONTROL APPLICABLE ON EACH SUCH SITE, AS AVAILABLE IN THE COMMERCIAL RECORD OF THE OFFICE OF CHIEF ARCHITECT OR HER/HIS INTERPRETATION WILL OVERRULE THE DIGITIZED FORMAT.

• IN PURSUANCE TO THE APPROVAL OF THE CHIEF ADMINISTRATOR ON FILE DATED 16.8.2007

Sd/-
(SUNITA MONGA)
CHIEF ARCHITECT

CHIEF ADMINISTRATOR
CHANDIGARH ADMINISTRATION

-Sd-
M.S. CHAHAL
19.1.78
CHIEF ADMINISTRATOR

DEPARTMENT OF ARCHITECTURE U.T.

S.No.	NOTES
1.	THIS DRG. IS THE PROPERTY OF DEPTT. OF ARCHITECTURE, U.T. CHD FORMERLY OF THE GOVT. OF Pb. AND MUST NOT BE ALTERED, COPIED OR USED IN WHOLE OR IN PART WITHOUT THE PERMISSION OF THIS DEPTT. IN WRITING.

NOTE:-
THIS DRAWING HAS BEEN COMPUTERISED ON 08-04-09 FROM DRG. No.27, JOB No. 963.

EXISTING ADVT. PANEL
ADDITIONAL SIGN BOARD

APPROVAL OF THE CHIEF ADMINISTRATOR RECEIVED VIDE HIS OFFICE MEMO No. 91-UTFI(2)-78/1272 DT. 20.1.78

S.NO.	DESCRIPTION	SIGN	DATE
	REVISIONS		

Sd/- (M.N. SHARMA) 8-11-77 CHIEF ARCHITECT	Sd/- (H.S. CHOPRA) 7-11-77 SENIOR ARCHITECT
Sd/- (J.N. SETH) 7-11-77 ARCHITECT	Sd/- A.S. MENDIRATTA 7-11-77 ASSTT. ARCHITECT

OFFICE OF
THE CHIEF ARCHITECT
CHANDIGARH

SCALE :- EIGHT FOOT TO AN INCH | DATE= 2.XI.77

DRAWN A.S. RATRA	JOB No.	DRG. No.
CHECKED	963	27

ARCHITECTURAL CONTROL FOR THE SHOWROOM SITES ALONG MADHYA MARG IN SECTOR 8 AND 9

SECTIONS & SECTIONAL ELEVATIONS