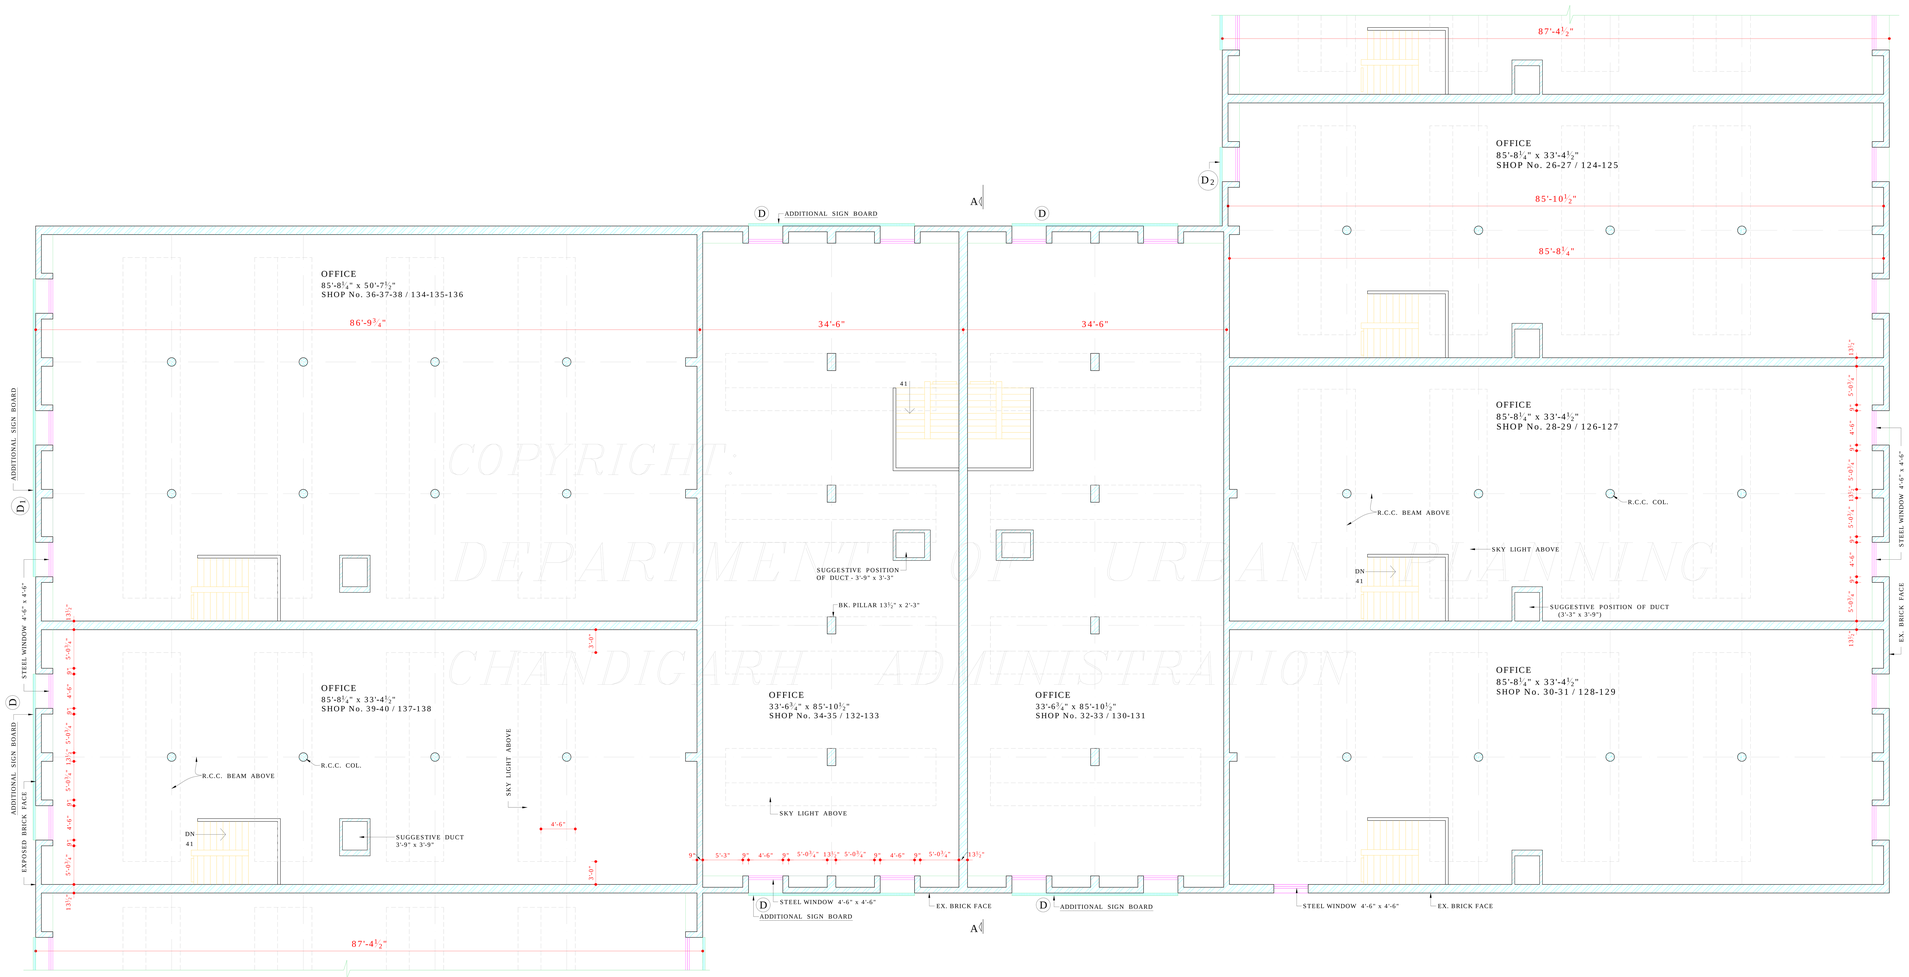

COPYRIGHT:
DEPARTMENT OF URBAN PLANNING
CHANDIGARH ADMINISTRATION

SECOND FLOOR PLAN

APPROVAL FOR ADDITIONAL SIGN BOARD SPACE

ADDITIONAL SIGN BOARD

Sd/-
CHIEF ARCHITECT

Sd/- BALWINDER SAINI
SENIOR ARCHITECT

Sd/- SANJEEV KUMAR
ARCHITECT

Sd/- DAMINDER VIRDI 4.1.07
ASSTT. ARCHITECT

DEPARTMENT OF ARCHITECTURE U.T.

S.NO.	NOTES
1.	THIS DRG. IS THE PROPERTY OF DEPTT. OF ARCHITECTURE U.T. CHD. FORMERLY OF THE Pb. GOVT. AND MUST NOT BE ALTERED, COPIED OR USED IN WHOLE OR IN PART WITHOUT THE PERMISSION OF THIS DEPTT. IN WRITING.
2.	THIS DRG. IS ORIGINALLY TRACED FROM DRG. No. 37 , JOB No. 963.

NOTE:
THIS DRAWING HAS BEEN COMPUTERISED ON27-02-09 FROM DRG. No. 37, JOB No. 963.

S.NO.	DESCRIPTION

REVISIONS

Sd/- (M.N. SHARMA) 24-7-78 CHIEF ARCHITECT	Sd/- (H.S. CHOPRA) 22-7-78 SENIOR ARCHITECT
Sd/- (J.N. SETH) 21-7-78 ARCHITECT	Sd/- (S.S. VIRDI) 21-7-78 ASSTT. ARCHITECT

OFFICE OF
THE CHIEF ARCHITECT
CHANDIGARH.

SCALE :- EIGHT FEET TO AN INCH.	DATE= 25-7-96

Sd/- SHANTI THAKUR TRACED BY Sd/- RAMESH MAHAJAN CHECKED	JOB No. 963	DRG. No. 37

ARCHITECTURAL CONTROL FOR THE SHOWROOM SITES ALONG MADHYA MARG IN SECTOR 8 AND 9

SECOND FLOOR PLAN

IN PURSUANCE TO THE APPROVAL OF THE CHIEF ADMINISTRATOR ON FILE DATED 16-8-2007

Sd/-
(SUNITA MONGA)
CHIEF ARCHITECT

CHIEF ADMINISTRATOR
CHANDIGARH ADMINISTRATION

APPROVAL OF THE CHIEF ADMINISTRATOR RECEIVED VIDE HIS OFFICE MEMO No. 7008-UTFI-(2)-78/17493 DATED 17-10-78

Sd/-
RAM GOPAL
9-10-78
CHIEF ADMINISTRATOR

ATTESTED BY-

Sd/- S.P. KHURANA
12-8-96
ASSTT. ARCHITECT

DISCLAIMER

THOUGH EVERY CARE HAS BEEN TAKEN TO PROVIDE THE CORRECT VERSION OF THE ARCHITECTURAL CONTROL ON THIS DIGITIZED (PDF) FORMAT, YET IN CASE OF ANY DISCREPANCY, THE MASTER COPY OF THE ARCHITECTURAL CONTROL APPLICABLE ON EACH SUCH SITE, AS AVAILABLE IN THE COMMERCIAL RECORD OF THE OFFICE OF CHIEF ARCHITECT OR HER/HIS INTERPRETATION WILL OVERRULE THE DIGITIZED FORMAT.