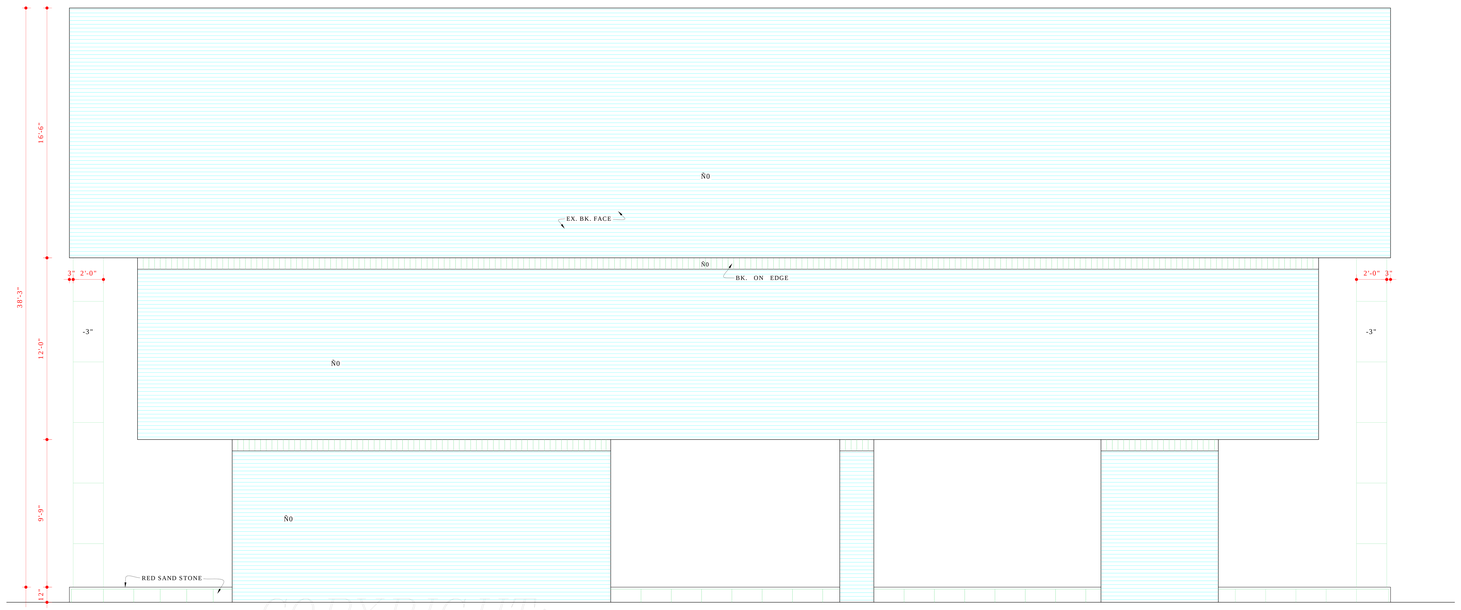

END ELEVATION

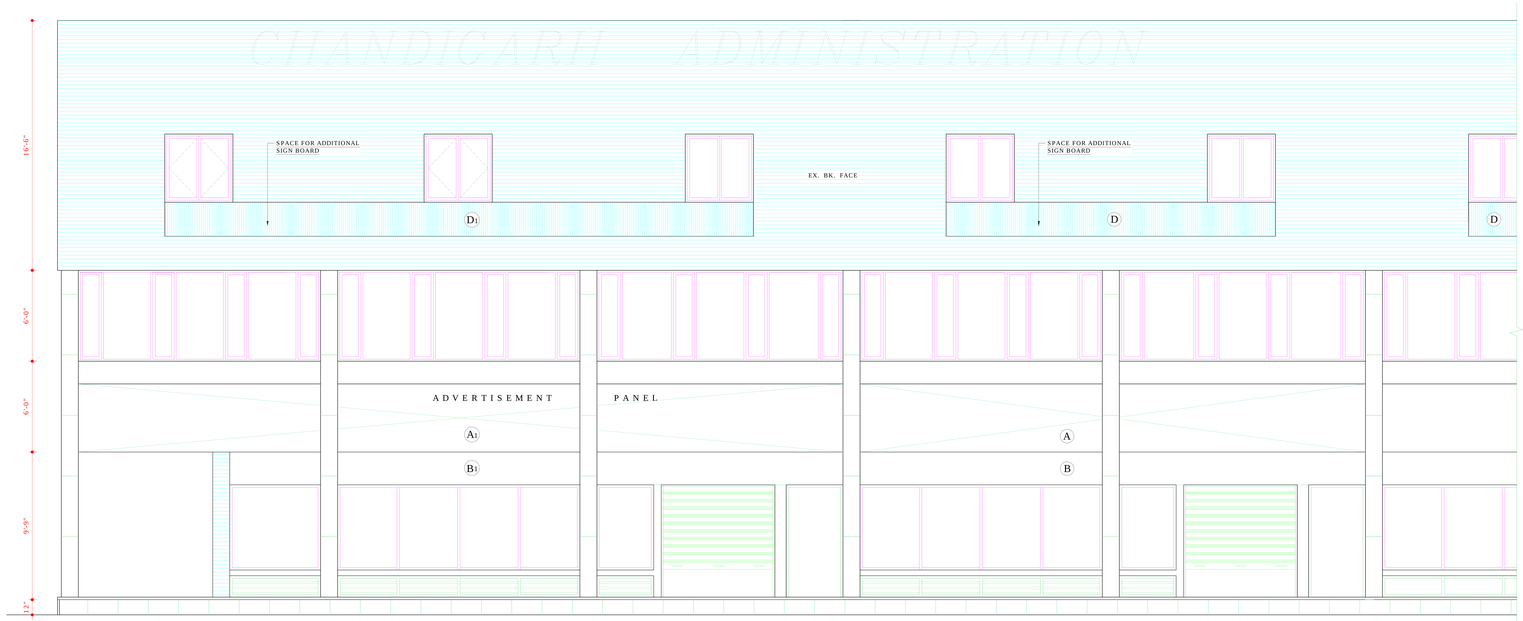

FRONT ELEVATION

COPYRIGHT:
DEPARTMENT OF URBAN PLANNING
CHANDIGARH ADMINISTRATION

APPROVAL FOR ADDITIONAL SIGN BOARD SPACE

Sd/- SUNITA MONGA
CHIEF ARCHITECT

Sd/- BALVINDER SAINI
SENIOR ARCHITECT

Sd/- SANJEEV KUMAR
ARCHITECT

Sd/- DAMINDER VIRDI
ASSTT. ARCHITECT

EXISTING ADVT. PANEL

ADDITIONAL SIGN BOARD

IN PURSUANCE TO THE APPROVAL OF THE CHIEF ADMINISTRATOR ON FILE DATED 16.8.2007
Sd/-
(SUNITA MONGA)
CHIEF ARCHITECT.

CHIEF ADMINISTRATOR
CHANDIGARH ADMINISTRATION

DISCLAIMER

THOUGH EVERY CARE HAS BEEN TAKEN TO PROVIDE THE CORRECT VERSION OF THE ARCHITECTURAL CONTROL ON THIS DIGITIZED (PDF) FORMAT, YET IN CASE OF ANY DISCREPANCY, THE MASTER COPY OF THE ARCHITECTURAL CONTROL APPLICABLE ON EACH SUCH SITE, AS AVAILABLE IN THE COMMERCIAL RECORD OF THE OFFICE OF CHIEF ARCHITECT OR HER/HIS INTERPRETATION WILL OVERRULE THE DIGITIZED FORMAT.

DEPARTMENT OF ARCHITECTURE U.T.

S.No.	NOTES
1.	THIS DRG. IS THE PROPERTY OF DEPTT. OF ARCHITECTURE CHD U.T. FORMERLY OF Pb. GOVT. & MUST NOT BE ALTERED, COPIED OR USED IN WHOLE OR IN PARTS WITHOUT THE PERMISSION OF THIS DEPTT. IN WRITING.

NOTE:-
THIS DRAWING HAS BEEN COMPUTERISED ON 08-04-09 FROM DRG No. 54,JOB No. 963.

S.No.	DESCRIPTION	SIGN	DATE
	APPROVAL OF THE CHIEF ADMINISTRATOR RECEIVED VIDE HIS OFFICE MEMO No. 6068 UTFI (2) - 82/16550 DATED 11.10.82	Sd/-	15.10.82

REVISION

Sd/- SEWA SINGH
29.9.82
CHIEF ADMINISTRATOR

Sd/- SURJIT SINGH
13.7.82
CHIEF ARCHITECT.

Sd/- V.P. ARORA
1.7.82
SENIOR ARCHITECT.

Sd/- J.N. SETH
27.5.82
ARCHITECT.

Sd/- S.S. VIRDI
27.5.82
ASSTT. ARCHITECT.

OFFICE OF THE
CHIEF ARCHITECT U.T.
CHANDIGARH.

SCALE : 4'-0" = 1"

DATE - 25.5.82

DEALT BY	JOB No.	DRG. No.
HARINDER KAUR	963	54
CHECKED BY A.S. RATRA		

ARCHITECTURAL CONTROL FOR SHOW - ROOM SITES ALONG MADHYA MARG IN SECTOR 8 & 9

ELEVATIONS