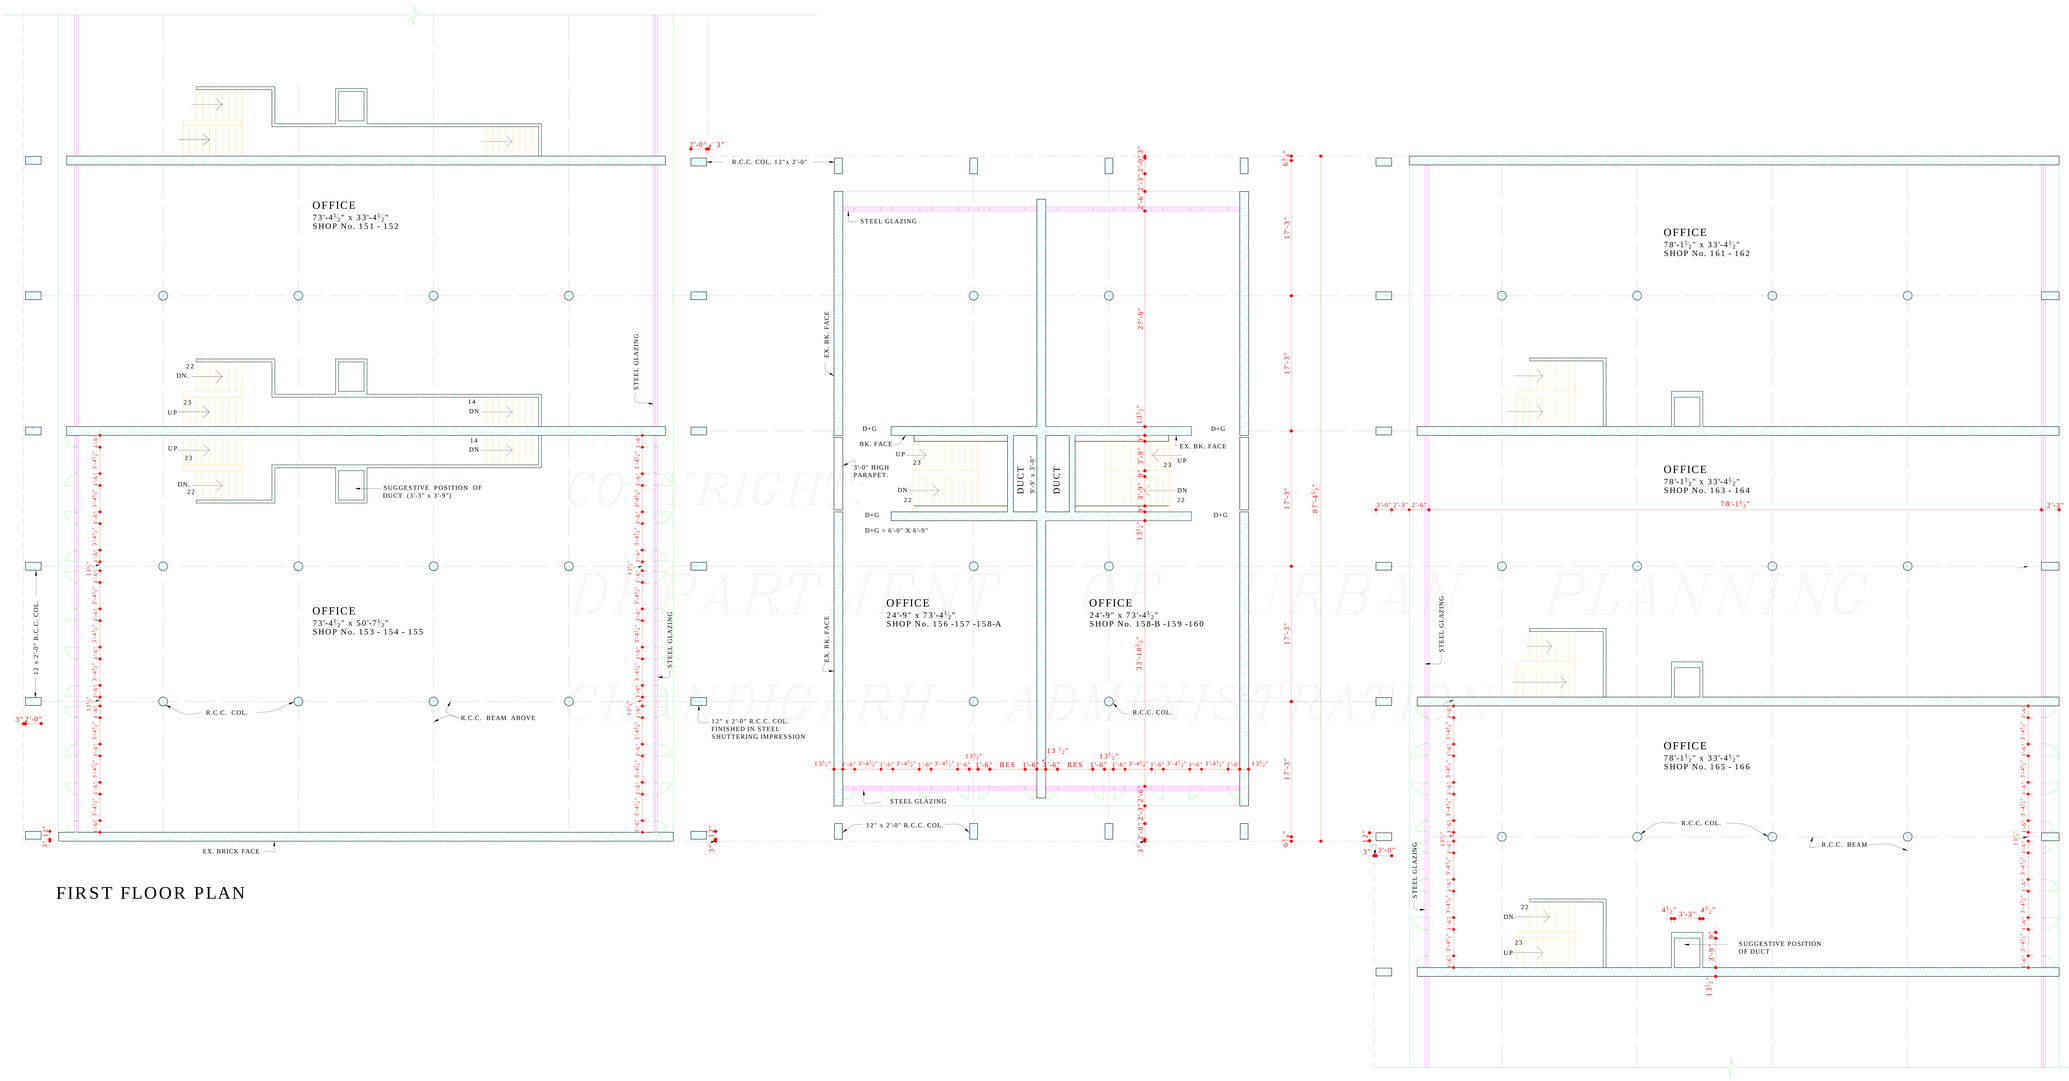


FIRST FLOOR PLAN

COPYRIGHT
DEPARTMENT OF URBAN PLANNING
CHANDIGARH ADMINISTRATION

DISCLAIMER

THOUGH EVERY CARE HAS BEEN TAKEN TO PROVIDE THE CORRECT VERSION OF THE ARCHITECTURAL CONTROL ON THIS DIGITIZED (PDF) FORMAT, YET IN CASE OF ANY DISCREPANCY, THE MASTER COPY OF THE ARCHITECTURAL CONTROL APPLICABLE ON EACH SUCH SITE, AS AVAILABLE IN THE COMMERCIAL RECORD OF THE OFFICE OF CHIEF ARCHITECT OR HER/HIS INTERPRETATION WILL OVERRULE THE DIGITIZED FORMAT.

Sd/- M.S. CHAHAL
19.1.78

CHIEF ADMINISTRATOR

# DEPARTMENT OF ARCHITECTURE U.T.

| S.NO. | NOTES |
|---|---|
| 1. | THIS DRG. IS THE PROPERTY OF THE DEPTT. OF ARCHITECTURE. U.T. CHANDIGARH FORMERLY OF THE GOVT. OF Pb. AND MUST NOT BE ALTERED, COPIED OR USED IN WHOLE OR IN PART WITHOUT THE PERMISSION OF THIS DEPTT. IN WRITING. |
| 17 | NO CHANGE SHALL BE ALLOWED BEFORE THE PRIOR APPORVAL OF THE CHIEF ADMN. |
| 18 | THIS DRG. IS TO BE READ WITH DRG. No. 23-24-26- 27 & 28 OF JOB No. 963. FOR LAY OUT PLAN REFER DRG. No. 58 OF JOB No. 9 (T.P. SECTION). |
| 19 | NO SUB-DIVISION OF THE SHOP OR BOOTHS IS ALLOWED . |
| 20 | EXTERNAL DOORS, WINDOWS, GRILL SHUTTERS ETC. SHALL BE PAINTED IN GREY COLOUR OF I.S.I. 693 ONLY. |
| 21 | ONLY QUALIFIED ARCHITECTS ARE ALLOWED TO SUBMIT PLANS, SUPERVISE CONSTRUCTION AND ISSUE THE COMPLETION CERTIFICATE FOR THE BUILDING. |
| 22 | TOILET SHALL DERIVE LIGHT AND VENTILATION THROUGH THE DUCT OF PERMISSIBLE SIZE UNDER BUILDING BYE - LAWS. |
| 23 | THESE DRGS. ARE APPLICABLE TO SHOP No. 151 TO 166. |
| 24 | DECREASE OR INCREASE IN HEIGHT OF FLOOR IS NOT ALLOWED. |
| 25 | CHANGE IN THE SECTION OF SKY LIGHT IS NOT ALLOWED. |
| 26 | ALL THE FLOORS OF SHOP Nos. 156,157,158A & SHOP No. 158B-159-160 ARE TO BE CONSTRUCTED IN ONE OPERATION AND NOT BY STAGES. |
| 27 | (CONTINUED ON DRG. No. 26, JOB. No. 963 ) |
| | NOTE: THIS DRAWING HAS BEEN COMPUTERISED ON 08-04-09 FROM DRG. No. 25, JOB No. 963 |
| | APPROVAL OF THE CHIEF ADMINISTRATOR RECEIVED VIDE HIS OFFICE MEMO No. 91- UTFI (2) -78 /1272 DT. 20.1.78. |

| S.NO. | DESCRIPTION | SIGN | DATE |
|---|---|---|---|

REVISIONS

| | |
|---|---|
| Sd/- M.N. SHARMA 30.XI.77 CHIEF ARCHITECT | Sd/- H.S. CHOPRA 7.11.77 SENIOR ARCHITECT |
| Sd/- J.N. SETH 7.11.77 ARCHITECT | Sd/- A.S. MENDIRATTA ASSTT. ARCHITECT |

OFFICE OF
THE CHIEF ARCHITECT
CHANDIGARH.

| | | |
|---|---|---|
| SCALE :- EIGHT FEET TO AN INCH | | DATE= 2. XI .77 |
| DRAWN A.S. RATRA | JOB No. | DRG. No. |
| CHECKED | 963 | 25 |

ARCHITECTURAL CONTROL FOR THE SHOWROOM SITES ALONG MADHYA MARG IN SECTOR 8 AND 9

FIRST FLOOR PLAN