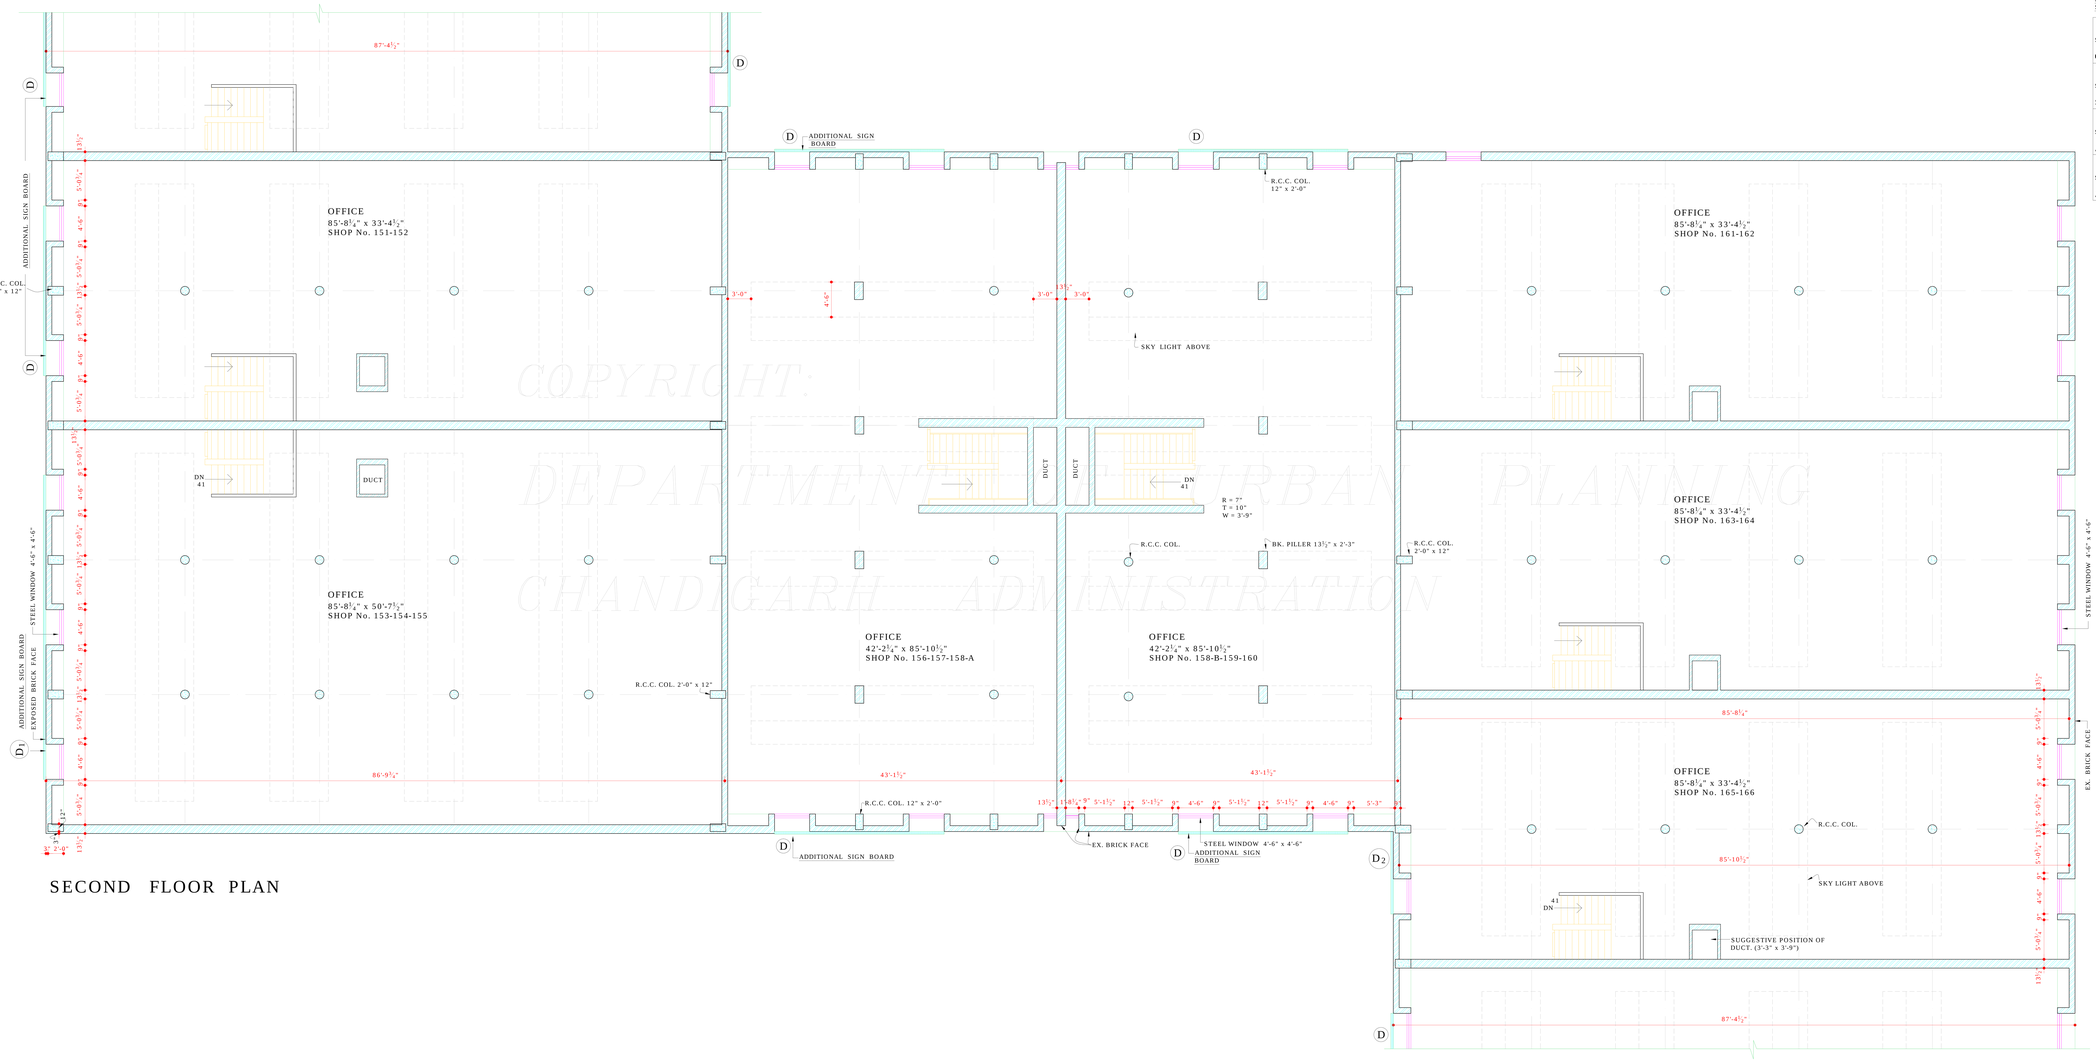

SECOND FLOOR PLAN

EXISTING ADVT. PANEL

ADDITIONAL SIGN BOARD

APPROVAL FOR ADDITIONAL SIGN BOARD SPACE

Sd/- SUNITA MONGA
CHIEF ARCHITECT

Sd/- BALVINDER SAINI
SENIOR ARCHITECT

Sd/- SANJEEV KUMAR
ARCHITECT

Sd/- DAMINDER VIRDI 3.1.07
ASSTT. ARCHITECT

DEPARTMENT OF ARCHITECTURE U.T.

S.NO.	NOTES.
1.	THIS DRG. IS THE PROPERTY OF DEPTT. OF ARCHITECTURE U.T. CHD. FORMERLY OF THE GOVT. OF Pb. AND MUST NOT BE ALTERED, COPIED OR USED IN WHOLE OR IN PART WITHOUT THE PERMISSION OF THIS DEPTT. IN WRITING. (CONTINUED FROM DRG. No. 25)
27.	"AS PER THE RECOMMENDATIONS OF THE HIGH POWERED COMMITTEE REGARDING BASEMENTS CONSTITUTED BY A-A AND DIRECTIONS GIVEN BY THE FINANCE SECRETARY VIDE MEMO No. 11/2/70/ UTFI (4)/ 4098 DATED 3-7-2007. BASEMENT IS ALLOWED TO BE EXTENDED UNDER THE PUBLIC CORRIDOR (UP TO THE COLUMN) IN FRONT AND REAR PUBLIC CORRIDORS IN ALL THE SCO'S ONLY THIS FACILITY MAY ALSO BE EXTENDED TO THE SIDE CORRIDOR OF CORNER PLOTS. THE LIGHT/VENTILATION PROVISIONS WILL BE PROPORTIONATELY INCREASED AS ALLOWED IN THE EXISTING ARCHITECTURAL CONTROLS SUBJECT TO THE FIRE SAFETY NORMS THE STRUCTURAL STABILITY OF THE BUILDING AND THE ADJOINING BUILDING IS TO BE ENSURED BY THE OWNER/STRUCTURAL ENGINEER AND THE SERVICES RUNNING THROUGH THE CORRIDOR ARE ALSO BE RE-ARRANGED SO THAT THE SAME DO NOT OBSTRUCT THE FREE FLOW OF TRAFFIC AND ALSO ARE NOT VISIBLE IN THE BASEMENT."

NOTE:
THIS DRAWING HAS BEEN COMPUTERISED ON 08-04-09 FROM DRG. No. 26 ,JOB No. 963.

APPROVAL OF THE CHIEF ADMINISTRATOR RECEIVED VIDE HIS OFFICE MEMO No. 91-UTFI (2)-78/1272 DATED 20-1-78

S.NO.	DESCRIPTION	SIGN	DATE

REVISIONS

Sd/- M.N. SHARMA 8-XI-77 CHIEF ARCHITECT	Sd/- H.S. CHOPRA 7-11-77 SENIOR ARCHITECT
Sd/- J.N. SETH 7-11-77 ARCHITECT	Sd/- A.S. MENDIRATTA 7-XI-77 ASSTT. ARCHITECT

OFFICE OF
THE CHIEF ARCHITECT
CHANDIGARH.

SCALE :- EIGHT FEET TO AN INCH.		DATE= 2-XI-77
DRAWN A.S. RATRA	JOB No.	DRG. No.
CHECKED	963	26

ARCHITECTURAL CONTROL FOR THE SHOWROOM SITES ALONG MADHYA MARG IN SECTOR 8 AND 9.

SECOND FLOOR PLAN

- IN PURSUANCE TO THE APPROVAL OF THE CHIEF ADMINISTRATOR ON FILE DATED 16-8-2007

Sd/-
(SUNITA MONGA)
CHIEF ARCHITECT

CHIEF ADMINISTRATOR
CHANDIGARH ADMINISTRATION

Sd/- M.S. CHAHAL
19-1-78
CHIEF ADMINISTRATOR

DISCLAIMER

THOUGH EVERY CARE HAS BEEN TAKEN TO PROVIDE THE CORRECT VERSION OF THE ARCHITECTURAL CONTROL ON THIS DIGITIZED (PDF) FORMAT, YET IN CASE OF ANY DISCREPANCY, THE MASTER COPY OF THE ARCHITECTURAL CONTROL APPLICABLE ON EACH SUCH SITE, AS AVAILABLE IN THE COMMERCIAL RECORD OF THE OFFICE OF CHIEF ARCHITECT OR HER/HIS INTERPRETATION WILL OVERRULE THE DIGITIZED FORMAT.