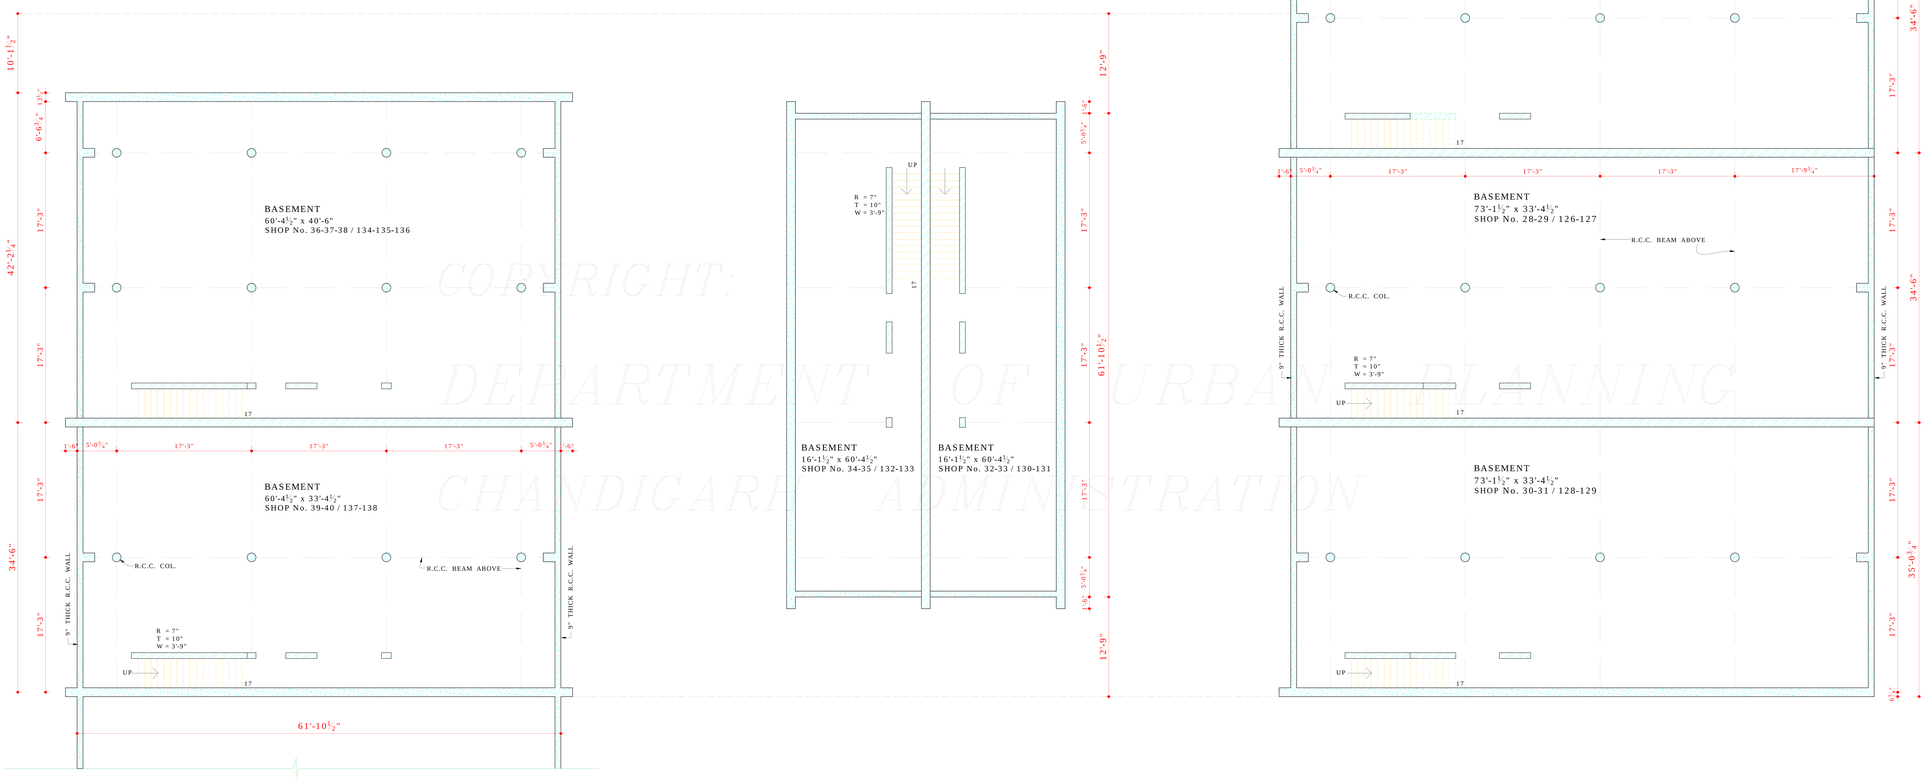

BASEMENT FLOOR PLAN

COPYRIGHT:
DEPARTMENT OF URBAN PLANNING
CHANDIGARH ADMINISTRATION

DISCLAIMER

THOUGH EVERY CARE HAS BEEN TAKEN TO PROVIDE THE CORRECT VERSION OF THE ARCHITECTURAL CONTROL ON THIS DIGITIZED (PDF) FORMAT, YET IN CASE OF ANY DISCREPANCY, THE MASTER COPY OF THE ARCHITECTURAL CONTROL APPLICABLE ON EACH SUCH SITE, AS AVAILABLE IN THE COMMERCIAL RECORD OF THE OFFICE OF CHIEF ARCHITECT OR HER/HIS INTERPRETATION WILL OVERRULE THE DIGITIZED FORMAT.

APPROVAL OF THE CHIEF ADMINISTRATOR RECEIVED VIDE HIS OFFICE MEMO No. 7008-UTFI-(2)-78/17493 DATED 17-10-78

Sd/-
RAM GOPAL
9-10-78
CHIEF ADMINISTRATOR

ATTESTED BY-
Sd/- S.P. KHURANA
12-8-96
ASSTT. ARCHITECT

DEPARTMENT OF ARCHITECTURE U.T.

S.NO.	NOTES:-
1.	THIS DRG. IS THE PROPERTY OF DEPTT. OF ARCHITECTURE U.T. CHD. FORMERLY OF PB. GOVT. AND MUST NOT BE ALTERED, COPIED OR USED IN WHOLE OR IN PART WITHOUT THE PERMISSION OF THIS DEPTT. IN WRITING.
2.	THIS DRG. IS ORIGINALLY TRACED FROM DRG. No. 34 JOB No. 963.

NOTE:
THIS DRAWING HAS BEEN COMPUTERISED ON 27-02-09 FROM DRG. NO. 34, JOB NO. 963.

S.NO.	DESCRIPTION

REVISIONS

Sd/- (M.N. SHARMA) 24-7-78 CHIEF ARCHITECT	Sd/- (H.S. CHOPRA) 22-7-78 SENIOR ARCHITECT
Sd/- (J.N. SETH) 21-7-78 ARCHITECT	Sd/- (S.S. VIRDI) 21-7-78 ASSTT. ARCHITECT

OFFICE OF
THE CHIEF ARCHITECT
CHANDIGARH.

SCALE :- EIGHT FEET TO AN INCH.	DATE= 31-7-96

Sd/- DALJIT KAUR TRACED BY	JOB No.	DRG. No.
CHECKED Sd/- SAJJAN SINGH	963	34

ARCHITECTURAL CONTROL FOR THE SHOWROOM SITES ALONG MADHYA MARG IN SECTOR 8 AND 9

BASEMENT FLOOR PLAN