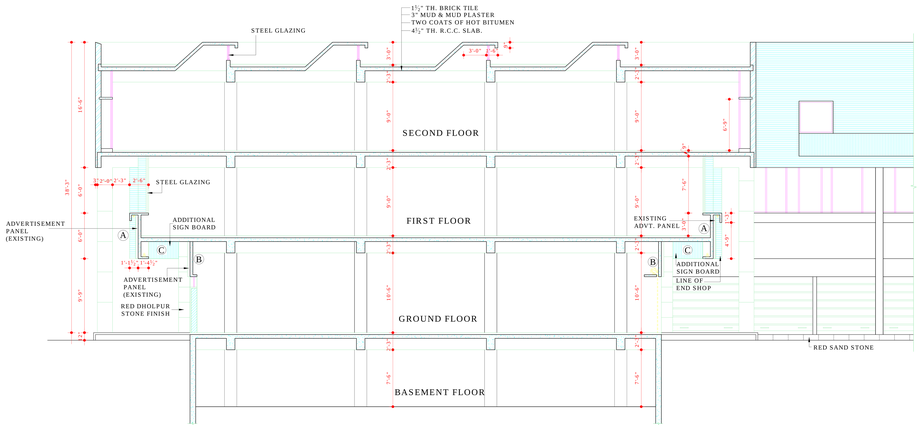

SECTION 'A-A'

DETAIL OF SIZES & AREA OF SIGN BOARDS / ADVERTISEMENT PANELS

SR.No.	WIDTH	HEIGHT	MAXIMUM THICKNESS	DISTANCE FROM BLDG. LINE	AREA	No. OF PANELS FRONT	No. OF PANELS REAR	REMARKS
A	33'-4½"	5'-9"	0'-4"	NIL	191.90	1 1 1	NIL 1 1	FOR S. C. O. 62 TO 67 FOR S. C. O. 58 TO 61 FOR S. C. O. 53, 54
B	33'-4½"	4'-6"	0'-4"	NIL	150.18	1 1 1	NIL 1 1	-DO-
A1	50'-7½"	5'-9"	0'-4"	NIL	291.09	1	1	FOR S. C. O. 55 TO 57
B1	40'-6"	4'-6"	0'-4"	NIL	182.25	1	1	-DO-
C	4'-3"	2'-3"	0'-4"	NIL	9.56	2 2	NIL 2	FOR S. C. O. 62 TO 67 FOR S. C. O. 58 TO 61, 53 TO 57
D	21'-9"	2'-3"	0'-4"	NIL	48.93	1 2	NIL 2	FOR S. C. O. 53, 54 FOR S. C. O. 58-59, 60-61
D1	39'-0"	2'-3"	0'-4"	NIL	87.75	1	NIL	FOR S. C. O. 55-56-57
D2	10'-3¾"	2'-3"	0'-4"	NIL	23.20	1	NIL	FOR S. C. O. 66 - 67

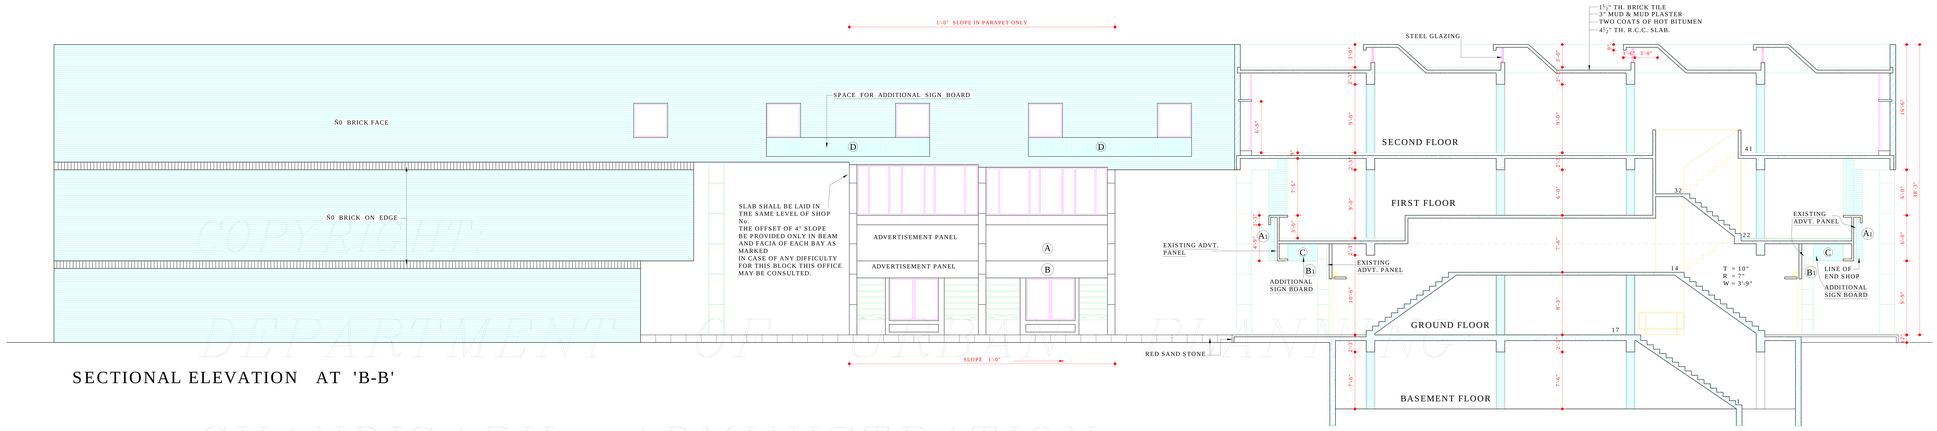

SECTIONAL ELEVATION AT 'B-B'

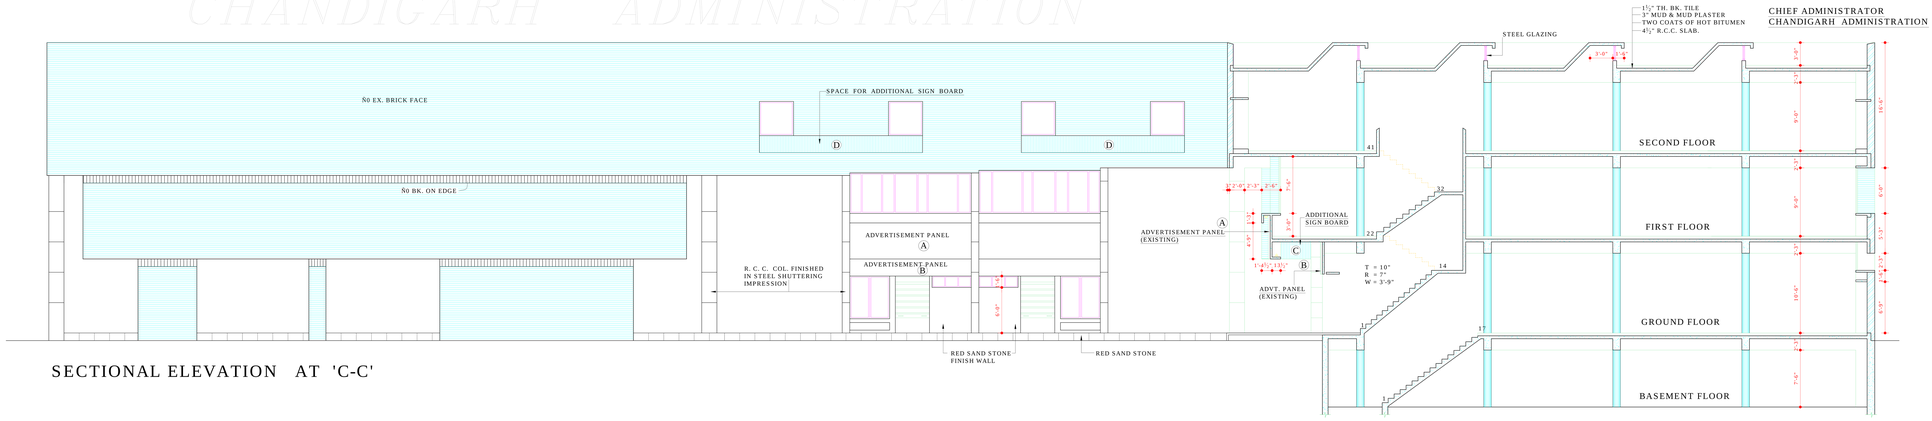

SECTIONAL ELEVATION AT 'C-C'

COPYRIGHT.
DEPARTMENT OF URBAN PLANNING
CHANDIGARH ADMINISTRATION

DISCLAIMER

THOUGH EVERY CARE HAS BEEN TAKEN TO PROVIDE THE CORRECT VERSION OF THE ARCHITECTURAL CONTROL ON THIS DIGITIZED (PDF) FORMAT, YET IN CASE OF ANY DISCREPANCY, THE MASTER COPY OF THE ARCHITECTURAL CONTROL APPLICABLE ON EACH SUCH SITE, AS AVAILABLE IN THE COMMERCIAL RECORD OF THE OFFICE OF CHIEF ARCHITECT OR HER/HIS INTERPRETATION WILL OVERRULE THE DIGITIZED FORMAT.

REVISED AS PER APPROVAL OF THE CHIEF ADMINISTRATOR CAPITAL PROJECT RECEIVED VIDE MEMO No. 4637 - UTFI (5) - 98 DATED 28.10.98

Sd/- SH. G. VAJRALINGMA
CHIEF ADMINISTRATOR

APPROVED BY THE CHIEF ADMINISTRATOR VIDE HER MEMO No. 1361 UTFI (4) - 90 / 3067 DATED 27-3-90

Sd/- TAJINDER KAUR
27-3-90
CHIEF ADMINISTRATOR

Sd/- DATED :- 21.8.98
SH. S. K. MIDHA
CHIEF ARCHITECT.

Sd/-
SH. S. SANDHU
SENIOR ARCHITECT

Sd/
SH. SANJEEV KUMAR
ARCHITECT

DEPARTEMENT OF ARCHITECTURE U.T.

S.No. NOTES:-

THIS DRAWING IS THE PROPERTY OF THE DEPARTMENT OF ARCHITECTURE U.T. CHANDIGARH AND IT MUST NOT BE ALTERED, COPIED OR USED IN WHOLE OR IN PART WITHOUT THE PERMISSION OF THIS DEPARTMENT IN WRITING.

EXISTING ADVT. PANEL

ADDITIONAL SIGN BOARD

- THE ADDITIONAL SIGN BOARDS SHALL BE ALLOWED ONLY SUBJECT TO THE PAYMENT OF CHARGES AS DECIDED BY THE ADMINISTRATION / MUNICIPAL CORPORATION CHANDIGARH.
- THE ADDITIONAL ADVERTISEMENT PANELS/ SIGN BOARDS (C1, D1, D1, D2) ALLOWED ON PAYMENT BASIS SHALL NOT BE PAINTED ON EXPOSED BRICK SURFACE OR ON PLASTERED SURFACE BUT SHALL BE PROVIDED AS SEPARATE FABRICATED PANELS IN METAL OR ACRYLIC ETC. THE STRUCTURAL STABILITY & FIXING OF THE SAME SHALL BE STRICTLY ENSURED AT SITE FOR PUBLIC SAFETY.
- ALL EXISTING ADVERTISEMENT PANELS SHALL BE AS PER ARCHITECTURAL CONTROL SHEETS.
- THE ADDITIONAL SIGN BOARDS MAY BE FABRICATED IN PARTS OR IN FULL SUBJECT TO THE STRUCTURAL STABILITY OF THE SIGN BOARD.

NOTE:-
THIS DRAWING HAS BEEN COMPUTERISED ON 23-04-09 FROM DRG No. 86, JOB No. 963.

Sd/- SUNITA MONGA
CHIEF ARCHITECT.

Sd/- BALVINDER SAINI
SENIOR ARCHITECT

Sd/ SANJEEV KUMAR
ARCHITECT

Sd/ DAMINDER VIRDI
15.01.07
ASSTT. ARCHITECT

APPROVAL FOR ADDITIONAL SIGN BOARD SPACE

DRG. No. 81 TO 86, JOB No. 963
REVISED AS APPROVAL OF CHIEF ADMINISTRATOR OF PROJECT
RECEIVED VIDE MEMO No. 4637
UTFI (5)-98/14003 DATED-28-10-98

CHIEF ADMINISTRATOR
CHANDIGARH ADMINISTRATION

S.No.	DESCRIPTION	SIGN	DATE

REVISIONS

Sd/- O. P. MEHTA 6.3.90 CHIEF ARCHITECT	Sd/- S. K. MIDHA 6.3.90 SENIOR ARCHITECT
Sd/- SARBJIT SINGH SANDHU 6.3.90 ARCHITECT	ASSTT. ARCHITECT

OFFICE OF THE
CHIEF ARCHITECT & SECY.
U.T. CHANDIGARH.

SCALE :- 8 FT. TO AN INCH

DATE:-

Sd/- MALHOTRA DRAWN BY	JOB No.	DRG. No.
CHECKED BY	963	86

ARCHITECTURAL CONTROL FOR THE SHOW ROOM SITES ALONG MADHYA MARG IN SECTOR 8

SECTIONS 'A-A', 'B-B' & 'C-C'