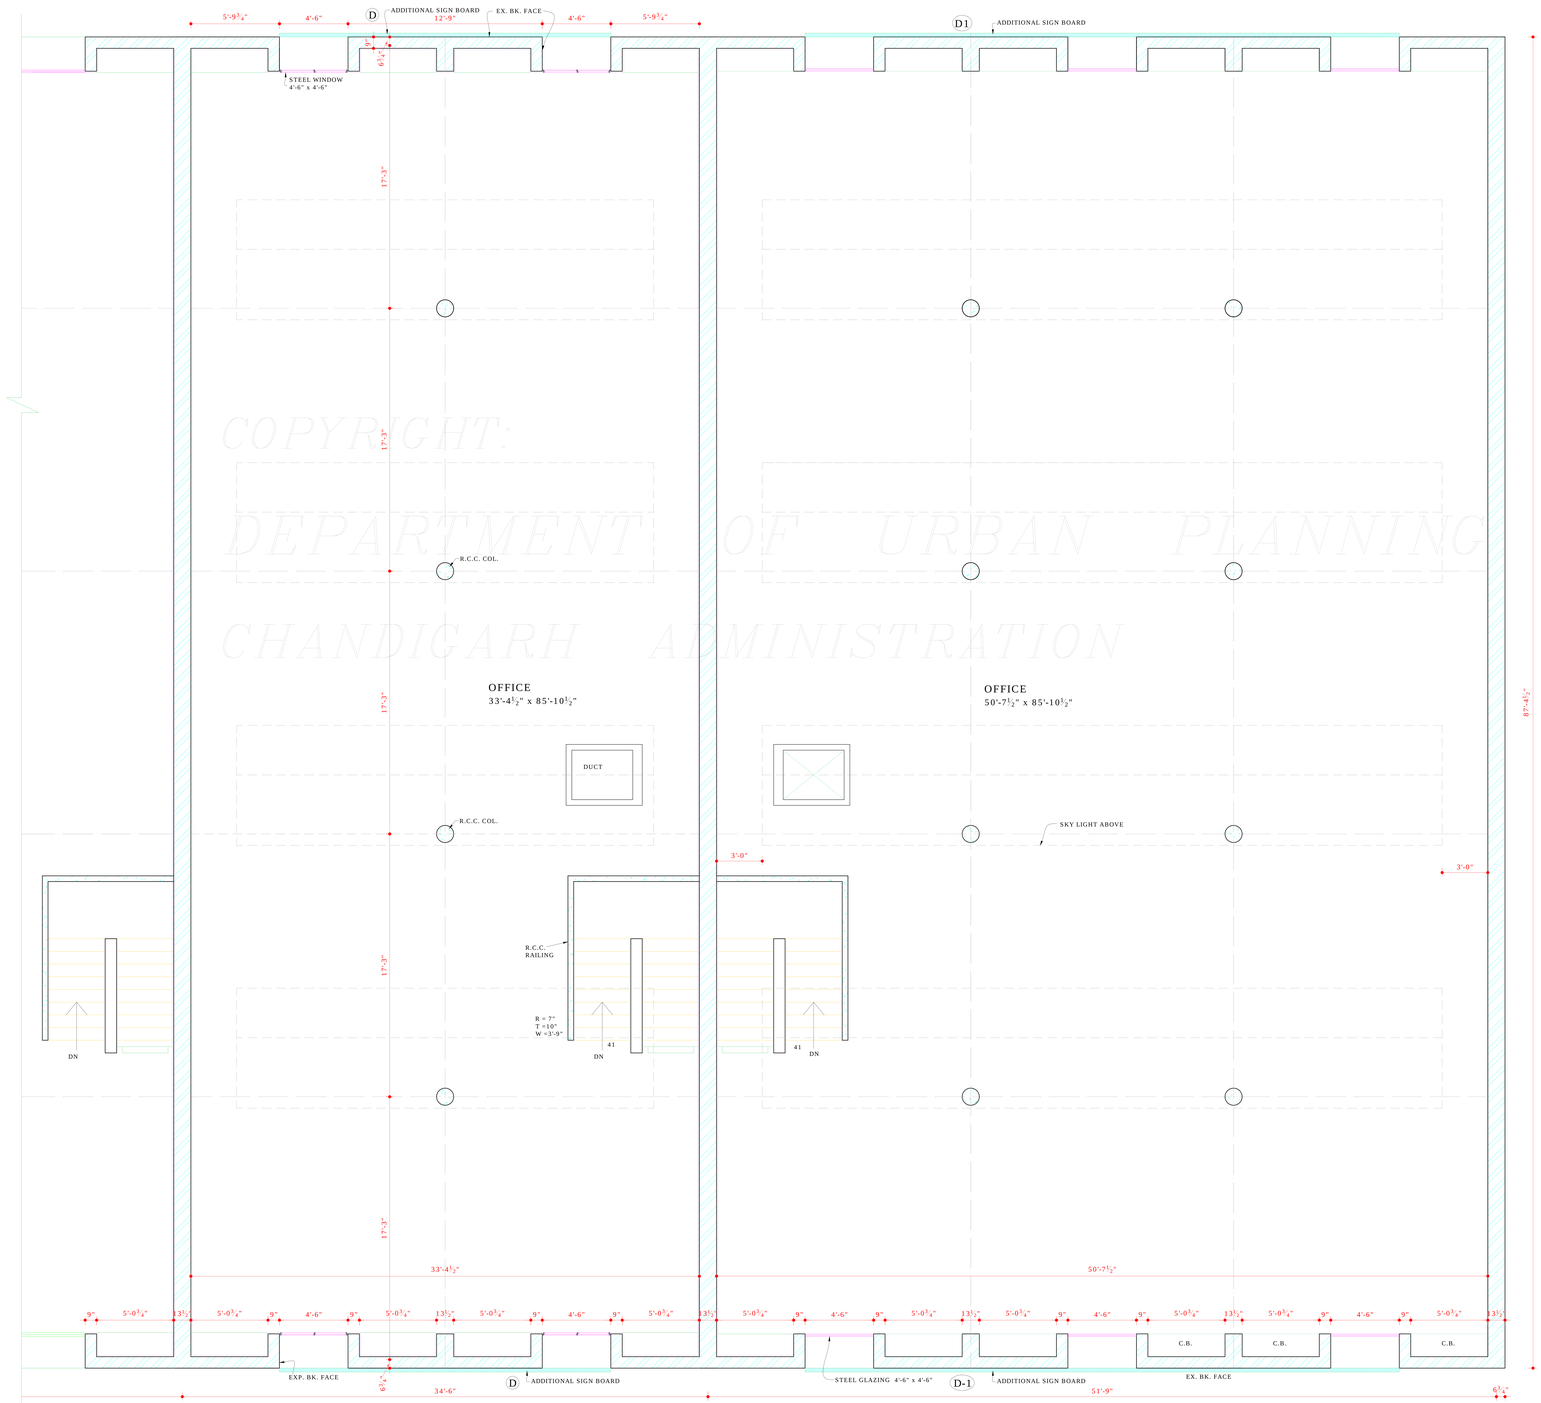

SECOND FLOOR PLAN

COPYRIGHT:
DEPARTMENT OF URBAN PLANNING
CHANDIGARH ADMINISTRATION

EXISTING ADVT. PANEL

ADDITIONAL SIGN BOARD

APPROVAL FOR ADDITIONAL SIGN BOARD SPACE

Sd/- SUNITA MONGA
CHIEF ARCHITECT

Sd/- BALWINDER SAINI
SENIOR ARCHITECT

Sd/- SANJEEV KUMAR
ARCHITECT

Sd/- DAMINDER VIRDI
15.1.07
ASSTT. ARCHITECT

IN PURSUANCE TO THE APPROVAL OF THE CHIEF ADMINISTRATOR ON FILE DATED 16.8.2007

Sd/-
(SUNITA MONGA)
CHIEF ARCHITECT

CHIEF ADMINISTRATOR
CHANDIGARH ADMINISTRATION

ATTESTED TRUE COPY

Sd/-
S.S. VIRDI
31-7-78
ASSTT. ARCHITECT

REVISED
Sd/- M.S. CHAHAL 19.1.78
CHIEF ADMINISTRATOR

Sd/- M.S. CHAHAL 18.10.77
CHIEF ADMINISTRATOR

DISCLAIMER

THOUGH EVERY CARE HAS BEEN TAKEN TO PROVIDE THE CORRECT VERSION OF THE ARCHITECTURAL CONTROL ON THIS DIGITIZED (PDF) FORMAT, YET IN CASE OF ANY DISCREPANCY, THE MASTER COPY OF THE ARCHITECTURAL CONTROL APPLICABLE ON EACH SUCH SITE, AS AVAILABLE IN THE COMMERCIAL RECORD OF THE OFFICE OF CHIEF ARCHITECT OR HER/HIS INTERPRETATION WILL OVERRULE THE DIGITIZED FORMAT.

DEPARTMENT OF ARCHITECTURE U.T.

S.NO.	NOTES.
	THIS DRG. IS THE PROPERTY OF THE DEPTT. OF ARCHITECTURE U.T. CHD. FORMERLY OF THE PB. GOVT. AND MUST NOT BE ALTERED, COPIED OR USED IN WHOLE OR IN PARTS WITHOUT THE PERMISSION OF THIS DEPARTMENT.
	NOTE:- THIS DRAWING HAS BEEN COMPUTERISED ON 21-04-09 FROM DRG No.15, JOB No. 963.
	THIS DRAWING IS RE-DRAWN FROM DRG. No. 15 OF JOB No.963 REVISED APPROVAL RECEIVED BY THE CHIEF ADMINISTRATOR VIDE HIS MEMO No. 91- U.T.F.I. (2)-78/1272 DT. 20-1-78 APPROVAL OF THE CHIEF ADMINISTRATOR RECEIVED VIDE HIS OFFICE MEMO No. 7170-UTFI (2) 77/ 18108 DATED 25.10.77

S.NO.	DESCRIPTION	SIGN	DATE

REVISIONS

Sd/- M.N. SHARMA 29.4.77 CHIEF ARCHITECT.	Sd/- H.S. CHOPRA 29.4.77 SENIOR ARCHITECT.
Sd/- J.N. SETH ARCHITECT.	Sd/- PRAN NATH 29.4.77 ASSTT. ARCHITECT.

OFFICE OF THE CHIEF ARCHITECT CHANDIGARH

SCALE = 4 FEET TO AN INCH		DATE -
DRAWN S.D SHARMA RE-DRAWN HARINDER KAUR	JOB No. 963	DRG. No. 15

ARCHITECTURAL CONTROL FOR THE SHOW ROOM SITES ALONG MADHYA MARG IN SECTOR 8 & 9

SECOND FLOOR PLAN