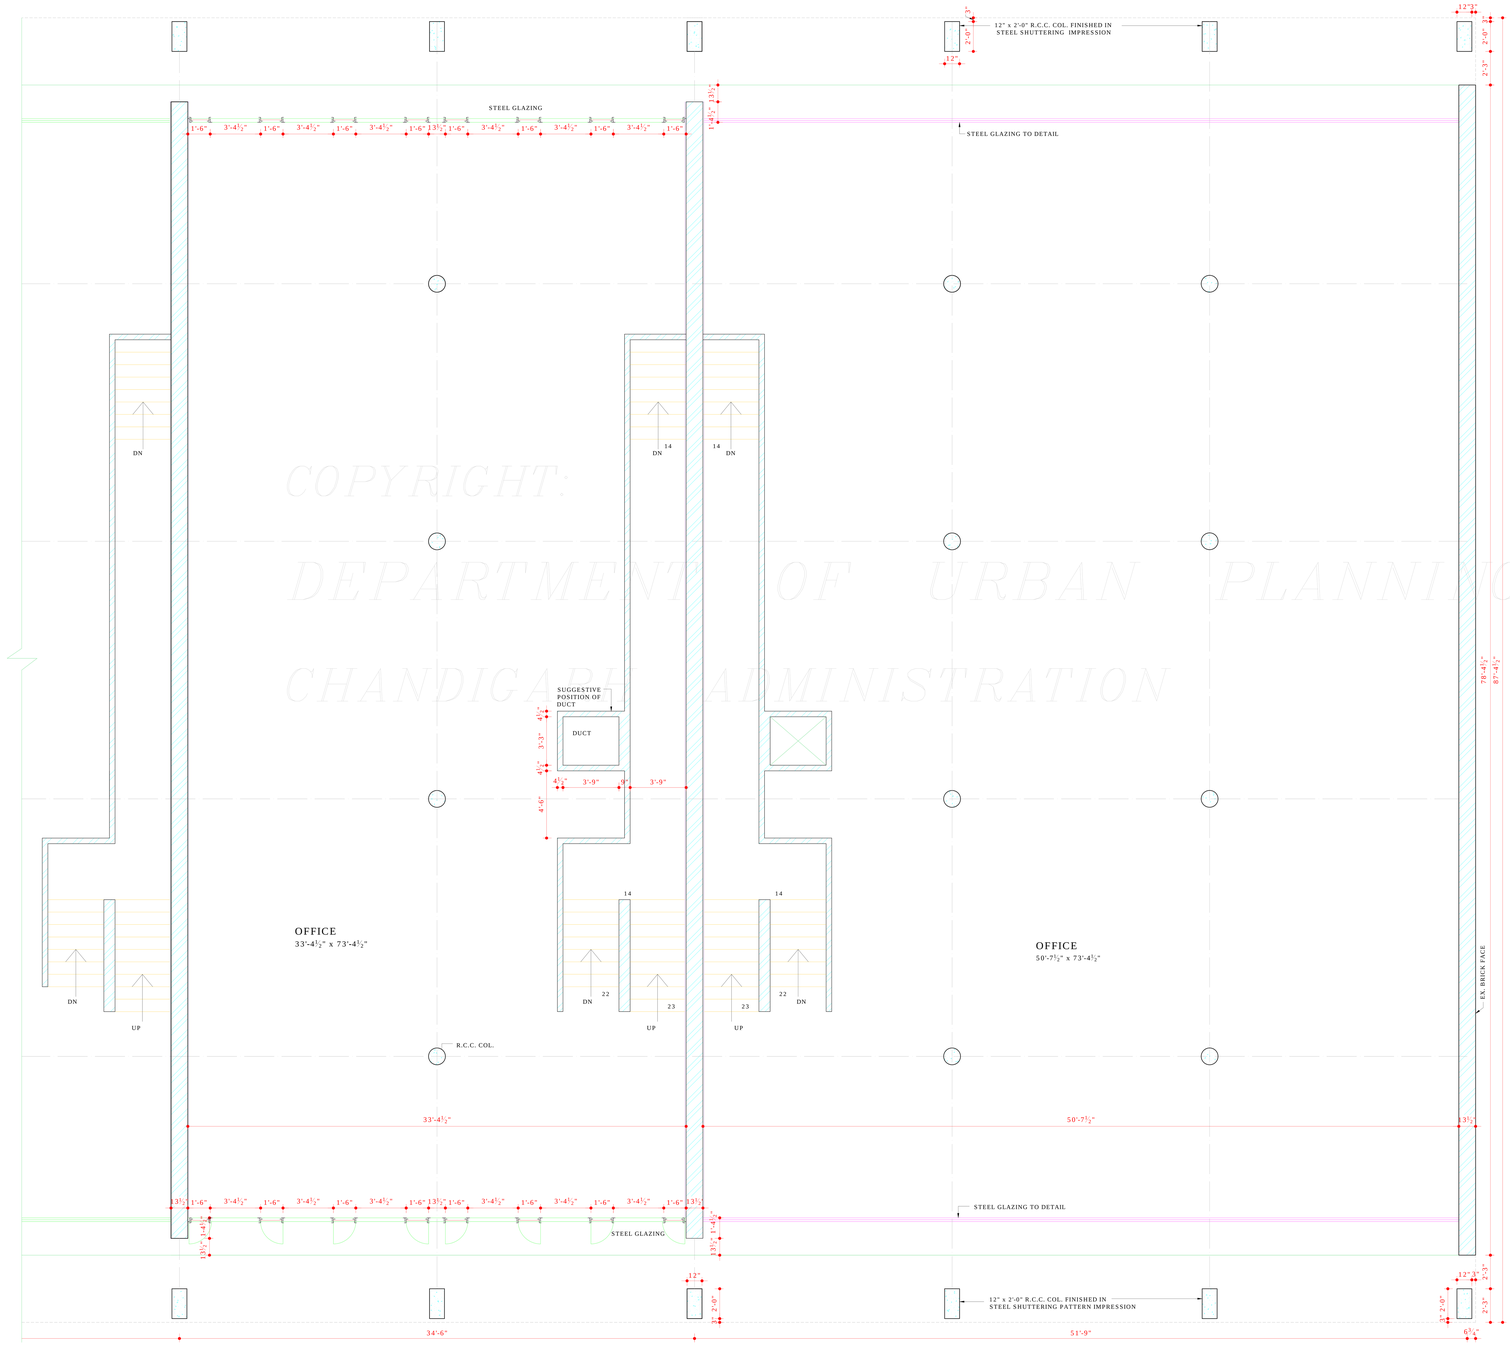

FIRST FLOOR PLAN

COPYRIGHT:
DEPARTMENT OF URBAN PLANNING
CHANDIGARH ADMINISTRATION

DISCLAIMER

THOUGH EVERY CARE HAS BEEN TAKEN TO PROVIDE THE CORRECT VERSION OF THE ARCHITECTURAL CONTROL ON THIS DIGITIZED (PDF) FORMAT, YET IN CASE OF ANY DISCREPANCY, THE MASTER COPY OF THE ARCHITECTURAL CONTROL APPLICABLE ON EACH SUCH SITE, AS AVAILABLE IN THE COMMERCIAL RECORD OF THE OFFICE OF CHIEF ARCHITECT OR HER/HIS INTERPRETATION WILL OVERRULE THE DIGITIZED FORMAT.

ATTESTED TRUE COPY
Sd/-
S.S. VIRDI
31-7-78

ASSTT. ARCHITECT

REVISED
Sd/. M.S. CHAHAL 19.1.78

CHIEF ADMINISTRATOR

sd/. M.S. CHAHAL 18.10.77

CHIEF ADMINISTRATOR

DEPARTMENT OF ARCHITECTURE U.T.

S.NO.	NOTES.
1	THIS DRG. IS THE PROPERTY OF THE DEPTT. OF ARCHITECTURE U.T. CHD. FORMERLY OF THE PB. GOVT. & MUST NOT BE ALTERED, COPIED OR USED IN WHOLE OR IN PARTS WITHOUT THE PERMISSION OF THIS DEPTT. IN WRITING. (CONTINUED FROM DRG. No. 13)
24)	"AS PER THE RECOMMENDATIONS OF THE HIGH POWERED COMMITTEE REGARDING BASEMENTS CONSTITUTED BY A-A & THE DIRECTIONS GIVEN BY THE FINANCE SECRETAY VIDE MEMO No. 11/2/70 UTFI (4) 4098 DATED 3.7.2007, BASEMENT IS ALLOWED TO BE EXTENDED UNDER THE PUBLIC CORRIDOR (UPTO THE COLUMN) IN FRONT & REAR PUBLIC CORRIDORS IN ALL S.C.O'S ONLY. THIS FACILITY MAY ALSO BE EXTENDED TO THE SIDE CORRIDOR OF CORNER PLOTS. THE LIGHT / VENTILATION PROVISIONS WILL BE PROPORTIONATELY INCREASED AS ALLOWED IN THE EXISTING ARCHITECTURAL CONTROLS SUBJECT TO THE FIRE SAFETY NORMS. THE STRUCTURAL STABILITY OF THE BUILDING AND THE ADJOINING BUILDING IS TO BE ENSURED BY THE OWNER/STRUCTURAL ENGINEER AND THE SERVICES RUNNING THROUGH THE CORRIDOR ARE ALSO BE RE-ARRANGED SO THAT THE SAME DO NOT OBSTRUCT THE FREE FLOW OF TRAFFIC & ALSO ARE NOT VISIBLE IN THE BASEMENT. "
	THIS DRAWING HAS BEEN COMPUTERISED ON 21-04-09 FROM DRG. No. 14, JOB No. 963.

S.No.	DESCRIPTION	SIGN	DATE
	THIS DRG. IS RE-DRAWN FROM DRG. No. 14 OF JOB No. 963 REVISED APPROVAL RECEIVED BY THE CHIEF ADMINISTRATOR VIDE HIS MEMO No. 91/UTFI(2)-78/1272 DT. 20.1.78 APPROVAL OF THE CHIEF ADMINISTRATOR RECEIVED VIDE HIS OFFICE MEMO No.7170/U.T.F.I. (2) 77/18108 DT. 25.10.77	Sd/-	5.7.78

REVISIONS

Sd/- M.N. SHARMA 29.4.77 CHIEF ARCHITECT.	Sd/- H.S. CHOPRA 29.4.77 SENIOR ARCHITECT.
Sd/- J.N. SETH ARCHITECT.	Sd/- PRAN NATH 29.4.77 ASSTT. ARCHITECT.

OFFICE OF THE CHIEF ARCHITECT CHANDIGARH

SCALE = 4 FEET TO AN INCH	DATE :-
DRAWN S.D SHARMA	JOB No. 963
RE DRAWN NEENA SOOD	DRG. No. 14

ARCHITECTURAL CONTROL FOR THE SHOW ROOM SITES ALONG MADHYA MARG IN SECTOR 8 & 9

FIRST FLOOR PLAN