FRONT AND REAR ELEVATION

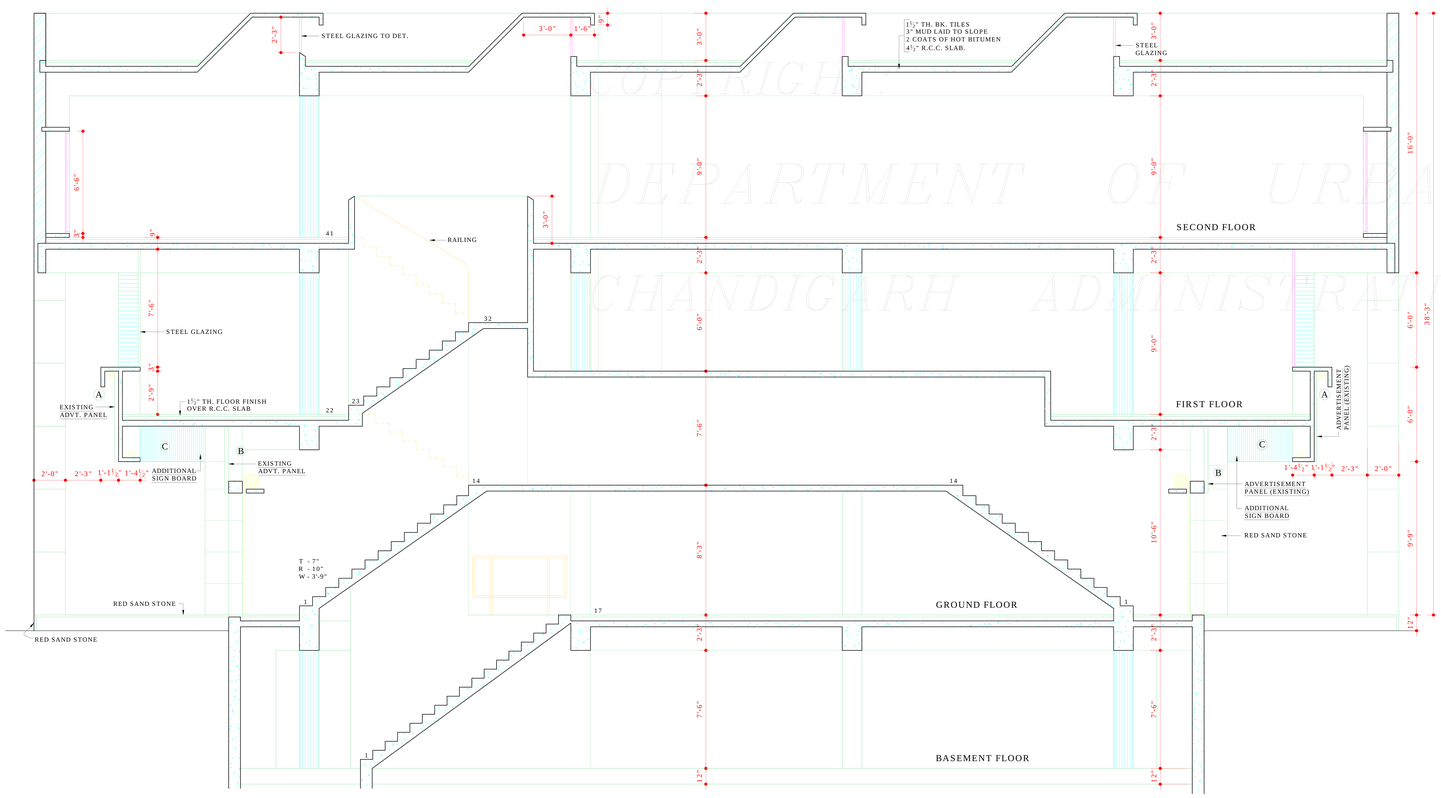

SECTION AT A-A

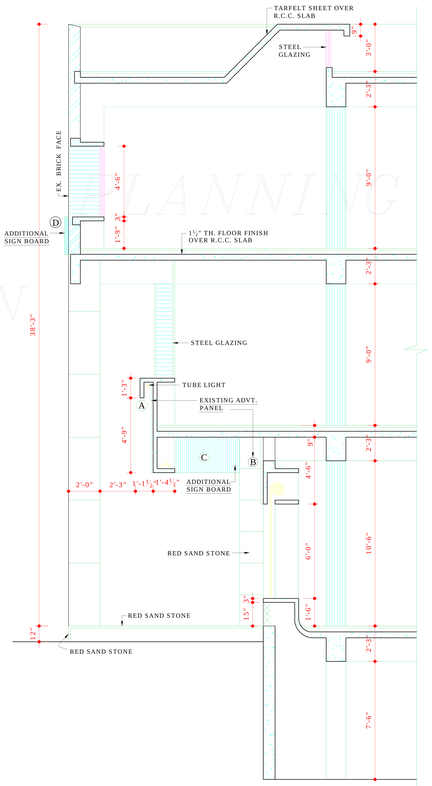

SECTION AT B-B

DETAIL OF SIZES & AREAS OF SIGN BOARDS

SR.NO.	WIDTH	HEIGHT	MAXIMUM THICKNESS	DISTANCE FROM BLDG. LINE	AREA	NUMBER OF PANELS		REMARKS
						FRONT	REAR	
A	33'-4½"	5'-9"	0'-4"	NIL	191.90	1	1	FOR S.C.O. 41 TO 52 & 139 TO 150
B	33'-4½"	4'-6"	0'-4"	NIL	150.18	1	1	--Do--
C	4'-3"	2'-3"	0'-4"	NIL	9.56	2	2	--Do--
D	21'-9"	2'-3"	0'-4"	NIL	48.93	1	1	--Do--

APPROVAL FOR ADDITIONAL SIGN BOARD SPACE

Sd/- SUNITA MONGA
CHIEF ARCHITECT

Sd/- B. SAINI
SENIOR ARCHITECT

Sd/- SANJEEV KUMAR
ARCHITECT

Sd/- DAMINDER VIRDI
3.1.07
ASSTT. ARCHITECT

IN PURSUANCE TO THE APPROVAL OF THE CHIEF ADMINISTRATOR ON FILE DATED 16.8.07.
Sd/-
(SUNITA MONGA)
CHIEF ARCHITECT

CHIEF ADMINISTRATOR
CHANDIGARH ADMINISTRATION

APPROVAL OF THE CHIEF ADMINISTRATOR RECEIVED VIDE HIS OFFICE MEMO No.- 6174-UTF(3) 99/3111 DATED :- 12-3-99

Sd/-
G.VAJRALINGAM, DT- 3.3.99

CHIEF ADMINISTRATOR

Sd/-
M.S. CHAHAL
DATED- 18-X-77

CHIEF ADMINISTRATOR

Sd/- SHANTI THAKUR
TRACED BY

Sd/- ROMESH MAHAJAN
2.3.2k
CHECKED BY

ATTESTED BY:-
Sd/- SANJEEV KUMAR
9-8-2000
ASSTT. ARCHITECT

DISCLAIMER
THOUGH EVERY CARE HAS BEEN TAKEN TO PROVIDE THE CORRECT VERSION OF THE ARCHITECTURAL CONTROL ON THIS DIGITIZED (PDF) FORMAT, YET IN CASE OF ANY DISCREPANCY, THE MASTER COPY OF THE ARCHITECTURAL CONTROL APPLICABLE ON EACH SUCH SITE, AS AVAILABLE IN THE COMMERCIAL RECORD OF THE OFFICE OF CHIEF ARCHITECT OR HER/HIS INTERPRETATION WILL OVERRULE THE DIGITIZED FORMAT.

COPYRIGHT
DEPARTMENT OF URBAN PLANNING
CHANDIGARH ADMINISTRATION

DEPARTMENT OF ARCHITECTURE U.T.

S.NO.	NOTES
1.	THIS DRAWING IS THE PROPERTY OF THE DEPTT. OF ARCHITECTURE U.T CHD. FORMERLY OF PB. GOVT. & MUST NOT BE ALTERED, COPIED OR USED IN WHOLE OR IN PART WITHOUT THE PERMISSION OF THIS DEPTT. IN WRITING.
	EXISTING ADVERTISEMENT PANEL
	ADDITIONAL SIGN BOARD
•	THE ADDITIONAL SIGN BOARDS SHALL BE ALLOWED ONLY SUBJECT TO THE PAYMENT OF CHARGES AS DECIDED BY THE ADMINISTRATION/ MUNICIPAL CORPORATION CHANDIGARH.
•	THE ADDITIONAL ADVERTISEMENT PANELS/ SIGN BOARD (C) & (D) ALLOWED ON PAYMENT BASIS SHALL NOT BE PAINTED ON EXPOSED BRICK SURFACE OR ON PLASTERED SURFACE BUT SHALL BE PROVIDED AS SEPARATE FABRICATED PANELS IN METAL OR ACRYLIC ETC. THE STRUCTURAL STABILITY & FIXING OF THE SAME SHALL BE STRICTLY ENSURED AT SITE FOR PUBLIC SAFETY.
•	ALL EXISTING ADVERTISEMENT PANELS SHALL BE AS PER ARCHITECTURAL CONTROL SHEETS.

NOTE:-
THIS DRAWING HAS BEEN COMPUTERISED ON 26-11-08 FROM ORIGINAL DRG. No.22 , JOB No. 963.

EXPOSED BRICK PILLARS OF SIZE 13½" X 2'-3" ON FRONT & REAR REPLACED WITH STEEL SHUTTERING PATTERN R.C.C. COL. OF SIZE 12" x 2'-0" AS PER CLARIFICATION SOUGHT FROM THE CHIEF ADMINISTRATOR VIDE MEMO No. ARCH-2000/ 2589 DATED 9.3.2000

THIS DRG. IS ORIGNALLY TRACED FROM DRG. No. 22, JOB No. 963

APPROVAL OF THE CHIEF ADMINISTRATOR RECEIVED VIDE HIS OFFICE MEMO No. 7170-UTFI (2) 77/ 18108
DATED :- 25-X-77

S.NO.	DESCRIPTIONS	DATE	SIGN

REVISIONS

Sd/- M.N. SHARMA 5.10.77 CHIEF ARCHITECT	Sd/- H.S. CHOPRA 5.10.77 SENIOR ARCHITECT
Sd/- J.N. SETH 1.10.77 ARCHITECT	Sd/- A.S. MENDIRATTA 4.10.77 ASSTT. ARCHITECT

OFFICE OF
THE CHIEF ARCHITECT
CHANDIGARH.

SCALE = 4 FEET TO AN INCH | DATE:- 3.10.77

S.D. SHARMA DRAWN BY	JOB NO. 963	DRG NO. 22
CHECKED BY		

ARCHITECTURAL CONTROL FOR THE SHOWROOM SITES ALONG MADHYA MARG IN SECTORS 8 & 9

ELEVATION AND SECTIONS