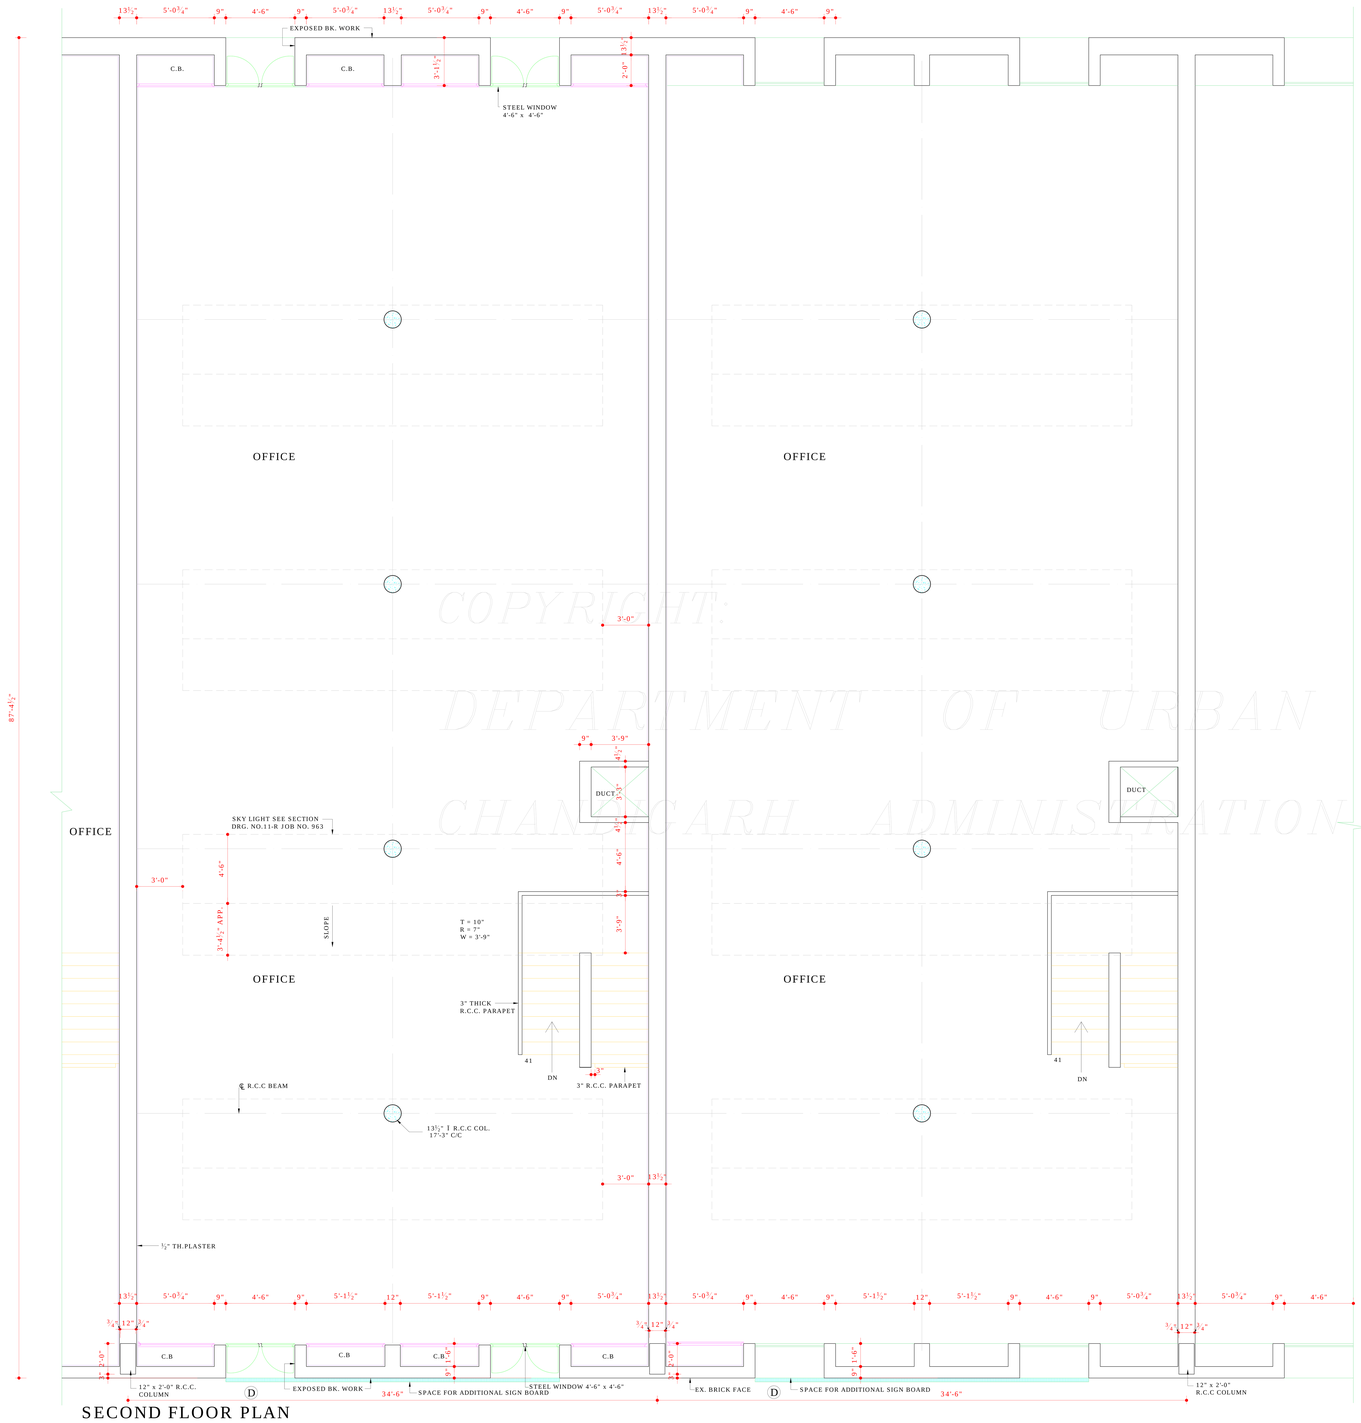

SECOND FLOOR PLAN

COPYRIGHT:
DEPARTMENT OF URBAN PLANNING
CHANDIGARH ADMINISTRATION

DEPARTMENT OF ARCHITECTURE U.T.

DETAIL OF SIZE AND AREAS OF SIGN BOARD

S.NO.	WIDTH	HEIGHT	MAXIMUM THICKNESS	DISANCE FROM BLDG. LINE	AREA	NUMBER OF PANELS		REMARKS
						FRONT	REAR	
A	33'-4½"	5'-9"	0'-4"	NIL	191.90	1	NIL	FOR S.C.O 16 TO 25 68 TO 77, 114 TO 123, 167 TO 176
B	33'-4½"	4'-6"	0'-4"	NIL	150.18	1	NIL	-DO-
C	4'-3"	2'-3"	0'-4"	NIL	9.56	2	NIL	-DO-
D	21'-9"	2'-3"	0'-4"	NIL	48.93	1	NIL	-DO-

APPROVAL FOR ADDITIONAL SIGN BOARD SPACE

Sd/-
SUNITA MONGA
CHIEF ARCHITECT

Sd/-
B.SAINI
SENIOR ARCHITECT

Sd/-
SANJEEV KUMAR
ARCHITECT

Sd/-
DAMINDER VIRDI
ASSTT. ARCHITECT

IN PURSUANCE TO THE APPROVAL OF THE CHIEF ADMINISTRATOR ON THE FILE DATED 16.8.2007
Sd/-
(SUNITA MONGA)
CHIEF ARCHITECT

CHIEF ADMINISTRATOR
CHANDIGARH ADMINISTRATION

ATTESTED TRUE COPY

Sd/- S.S VIRDI
30.7.78
ASSTT. ARCHITECT

REVISED APPROVAL BY THE CHIEF ADMINISTRATOR RECEIVED VIDE HIS MEMO NO. 91-U.T.F.I (2)-78/1272 DATED. 20.1.78
REVISED :-
Sd:- M.S. CHAHAL
19.1.78

CHIEF ADMINISTRATOR

APPROVED BY THE CHIEF ADMINISTRATOR VIDE HIS MEMO NO. 5189-U.T.F.I (II)-77 /11778-A DATED 12.7.77
Sd:- J.N. SETH

Sd:- M.S.CHAHAL
11.7.77
CHIEF ADMINISTRATOR

DISCLAIMER
THOUGH EVERY CARE HAS BEEN TAKEN TO PROVIDE THE CORRECT VERSION OF THE ARCHITECTURAL CONTROL ON THIS DIGITIZED (PDF) FORMAT, YET IN CASE OF ANY DISCREPANCY, THE MASTER COPY OF THE ARCHITECTURAL CONTROL APPLICABLE ON EACH SUCH SITE, AS AVAILABLE IN THE COMMERCIAL RECORD OF THE OFFICE OF CHIEF ARCHITECT OR HER/HIS INTERPRETATION WILL OVERRULE THE DIGITIZED FORMAT.

S.NO.	NOTES
1	THIS DRG. IS THE PROPERTY OF THE DEPTT. OF ARCHITECTURE U.T. CHD. FORMERLY OF THE PB. AND MUST NOT BE ALTERED, COPIED OR USED IN WHOLE OR IN PARTS WITHOUT THE PERMISSION OF THIS DEPTT. IN WRITING.

EXISTING SIGN BOARD

ADDITIONAL SIGN BOARD

- THE ADDITIONAL SIGN BOARD SAHLL BE ALLOWED ONLY SUBJECT TO THE PAYMENT OF CHARGES AS DECIDED BY THE ADMINISTRATION/MUNICIPAL CORPORATION CHANDIGARH.
- THE ADDITIONAL ADVERTISEMENT PANELS / SIGN BOARD(C)& (D)ALLOWED ON PAYMENT BASIS SHALL NOT BE PAINTED ON EXPOSED BRICK SURFACE OR PLASTERED SURFACE BUT SHALL BE PROVIDED AS SEPARATE FABRICATED PANELS IN METAL OR ACRYLIC ETC. THE STRUCTURAL STABILITY & FIXING OF THE SAME SHALL BE STRICTLY ENSURED AT SITE FOR PUBLIC SAFETY.
- ALL EXISTING ADVERTISEMENT PANELS SHALL BE AS PER ARCHITECTURAL CONTROL SHEETS.

NOTE:-
THIS DRAWING HAS BEEN COMPUTERISED ON 03-09-08 FROM DRG. NO. 9-R, JOB NO. 963

THIS DRG. IS RE-DRAWN FROM DRG. NO. 9-R OF JOB NO. 963 ON 28.6.78

S.NO.	DESCRIPTION	SIGN	DATE

REVISIONS

Sd:- M.N SHARMA 28.9.76 CHIEF ARCHITECT	Sd:- H.S CHOPRA 28.9.76 SENIOR ARCHITECT
Sd:- O.P MEHTA 28.9.76 ARCHITECT	Sd:- PRAN NATH 28.9.76 ASSTT. ARCHITECT

OFFICE OF THE
CHIEF ARCHITECT
CHANDIGARH.

SCALE = 4 FEET TO AN INCH | DATE - 27.9.76

DRAWN
A.S RATRA
REDRAWN
HARINDER KAUR

JOB NO. 963

DRG NO. 9-R

ARCHITECTURAL CONTROL FOR THE SHOW ROOM SITES ALONG MADHYA MARG IN SECTOR 8 & 9

SECOND FLOOR PLAN