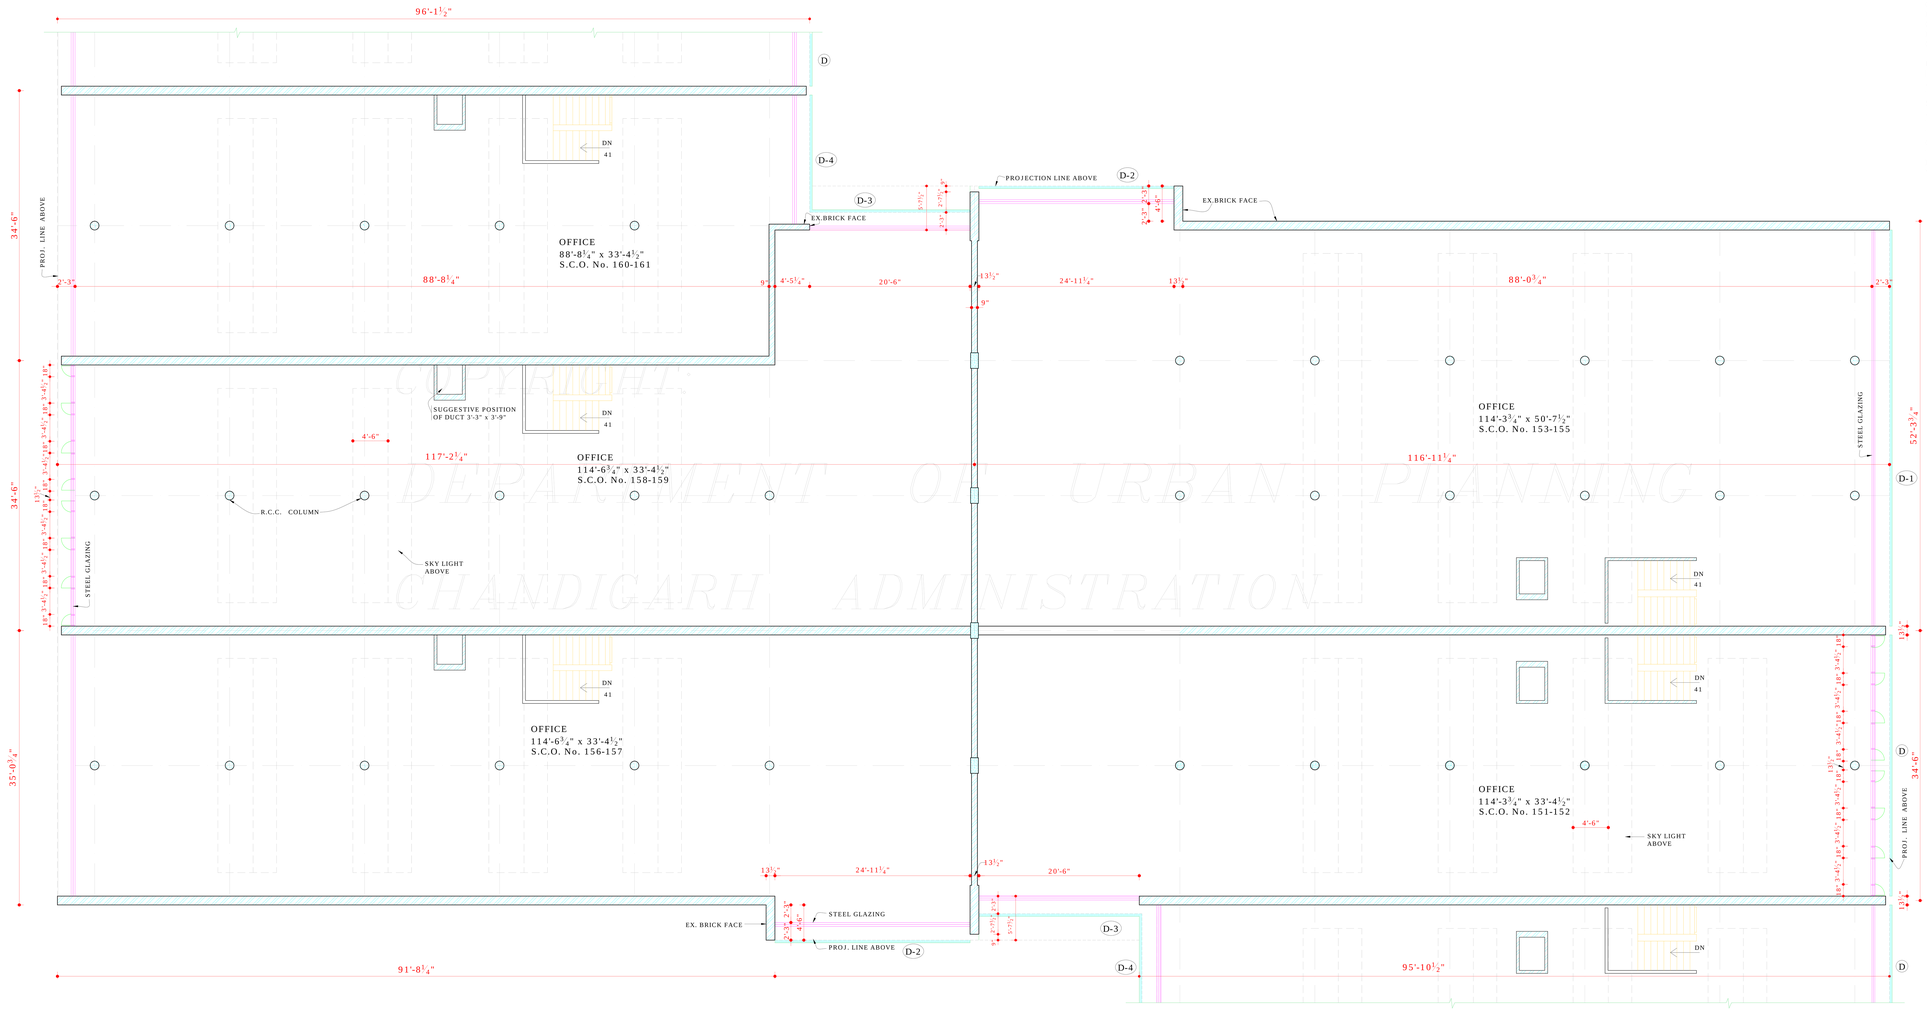

SECOND FLOOR PLAN

COPYRIGHT
DEPARTMENT OF URBAN PLANNING
CHANDIGARH ADMINISTRATION

(CONTINUED FROM DRG. No. 32 OF JOB No. 2402)
27) "AS PER THE RECOMMENDATIONS OF THE HIGH POWERED COMMITEE REGARDING BASEMENTS, CONSTITUTED BY A-A & DIRECTIONS GIVEN BY THE FINANCE SECRETARY VIDE MEMO No. 11/2/70 UTFI (4)/ 4098 DATED 3.7.2007, BASEMENT IS ALLOWED TO BE UNDER THE PUBLIC CORRIDOR (UPTO THE COLUMN) IN FRONT & REAR PUBLIC CORRIDORS IN ALL THE SCO'S ONLY. THIS FACILITY MAY ALSO BE EXTENDED TO THE SIDE CORRIDOR OF CORNER PLOTS.

THE LIGHT/ VENTILATION PROVISIONS WILL BE PROPORTIONATELY INCREASED AS ALLOWED IN THE EXISTING ARCHITECTURAL CONTROLS SUBJECT TO THE FIRE SAFETY NORMS. THE STRUCTURAL STABILITY OF THE BUILDING AND THE ADJOINING BUILDING IS TO BE ENSURED BY THE OWNER / STRUCTURAL ENGINEER & THE SERVICES RUNNING THROUGH THE CORRIDOR ARE ALSO BE REARRANGED SO THAT THE SAME DO NOT OBSTRUCT THE FREE FLOW OF TRAFFIC AND ALSO ARE NOT VISIBLE IN THE BASEMENT".

Sd/- B.K.
11.9.07

Sd/-
RENU SAIGAL
CHIEF ARCHITECT

Sd/-
BALWINDER R. SAINI
SENIOR ARCHITECT

Sd/-
SANJEEV KUMAR
ARCHITECT

APPROVAL OF THE CHIEF ADMINISTRATOR RECEIVED VIDE HIS OFFICE MEMO No. 21/1/235-UTFI(3)-2005/ 4488 DT. 1/8/06

Sd/- S.K. SANDHU
CHIEF ADMINISTRATOR
CHANDIGARH ADMN.

DISCLAIMER

THOUGH EVERY CARE HAS BEEN TAKEN TO PROVIDE THE CORRECT VERSION OF THE ARCHITECTURAL CONTROL ON THIS DIGITIZED (PDF) FORMAT, YET IN CASE OF ANY DISCREPANCY, THE MASTER COPY OF THE ARCHITECTURAL CONTROL APPLICABLE ON EACH SUCH SITE, AS AVAILABLE IN THE COMMERCIAL RECORD OF THE OFFICE OF CHIEF ARCHITECT OR HER/HIS INTERPRETATION WILL OVERRULE THE DIGITIZED FORMAT.

Sd/- MRS. SURINDER KAUR 27.2.98	Sd/- SH. RAJINDER SINGH 27.2.98	Sd/- SH. A.K. SABHARWAL 27.2.98	Sd/- SH. S.K. MIDHA 3.3.98	REVISED APPROVAL OF THE CHIEF ADMINISTRATOR RECEIVED VIDE HIS OFFICE MEMO No. 1235-UTFI (5)-98/3740 DT. 12.3.98 SD/- SH. N.S. KANG	APPROVAL OF THE CHIEF ADMINISTRATOR RECEIVED VIDE HIS OFFICE MEMO No. 50/25-UTFI (U) - 92/4341 DT. 23.4.92 SD/- S.S. BRAR
ASSTT. ARCHITECT	ARCHITECT	SENIOR ARCHITECT	CHIEF ARCHITECT	CHIEF ADMINISTRATOR	CHIEF ADMINISTRATOR Sd/- 10.4.92

DEPARTMENT OF ARCHITECTURE CHANDIGARH ADMN.

S.No.	NOTES:-
1	THIS DRAWING IS THE PROPERTY OF DEPTT. OF ARCH. CHD. U.T. FORMERLY OF THE PB. GOVT. & MUST NOT BE ALTERED, COPIED OR USED IN WHOLE OR IN PARTS WITHOUT THE PERMISSION OF THIS DEPTT. IN WRITING. APPROVAL OF ADDITIONAL SPACE FOR SIGN BOARDS ON UPPER FLOORS IN SECTOR 9C (MADHYA MARG) ACCORDED BY THE FINANCE SECERETARY-CUM-CHIEF ADMINISTRATOR CHANDIGARH ADMINISTRATION VIDE MEMO NO. 21/1/235-UTFI (3)-2005/4488 DATED 1.8.06 SUBJECT TO THE CONDITION THAT THE ADDITIONAL ADVERTISEMENT SPACE IS IN ACCORDANCE WITH THE ADVERTISEMENT CONTROL ORDER PASSED BY THE HON'BLE HIGH COURT IN THE CASE OF NAMIT KUMAR NOTE:- THIS DRAWING IS THE COMPUTERISED REPRODUCTION OF ORIGINAL DRG NO. 33 JOB NO. 2402 DATED- 27-02-09 ADDITIONAL SPACE FOR SIGN BOARD

ATTESTED
Sd/- B.L. DOGRA
14-7-92
ASSTT. ARCHITECT

S.NO.	DESCRIPTION	SIGN	DATE
	REVISIONS		

Sd/- SH. O.P. MEHTA
14.1.92
CHIEF ARCHITECT

Sd/- SH. V. P. ANIL
14.1.92
SENIOR ARCHITECT

Sd/- S. SARBJEET SINGH 14.1.92 ARCHITECT	Sd/- SH. B.L. DOGRA 14.1.92 ASSTT. ARCHITECT

OFFICE OF
THE CHIEF ARCHITECT & SECY.
CHANDIGARH U.T.

SCALE :- 8'-0" TO AN INCH.		DATE
DRAWN BY Sd/- ROMESH MAHAJAN	JOB No.	DRG. No.
CHECKED BY Sd/- ROMESH MAHAJAN	2402	33

ARCHITECTURAL CONTROL FOR SHOW ROOM SITES ALONG MADHYA MARG SECTOR - 9 ,CHANDIGARH

SECOND FLOOR PLAN