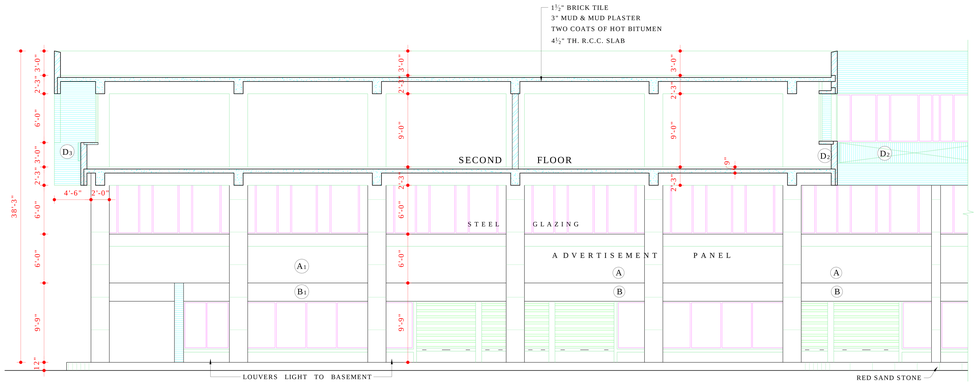

SECTION AT A - A

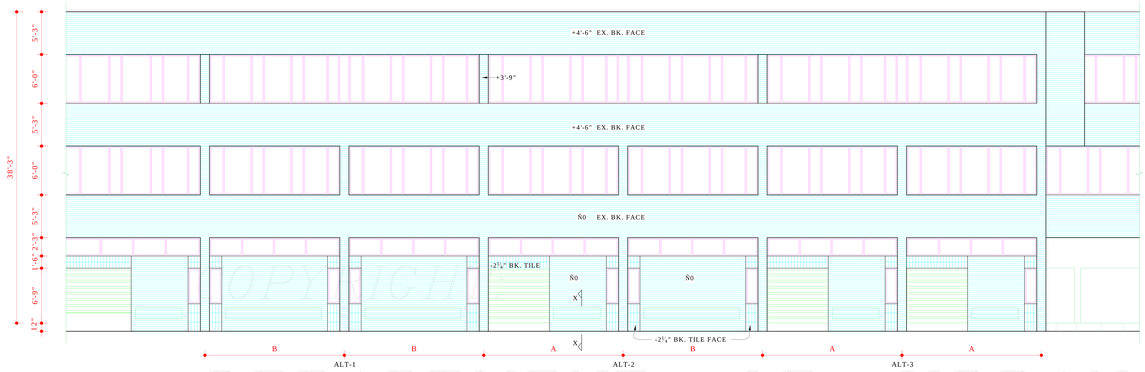

NORTH EAST ELEVATION

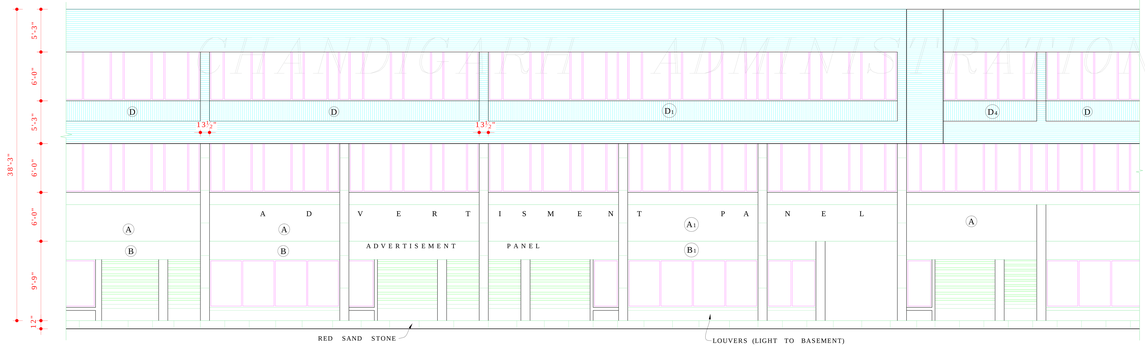

SOUTH WEST ELEVATION

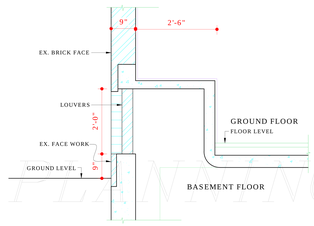

1/2" DETAIL AT X-X

COPYRIGHT
DEPARTMENT OF URBAN PLANNING
CHANDIGARH ADMINISTRATION

DEPARTMENT OF ARCHITECTURE CHANDIGARH ADMN.

S.No.	NOTES:-
1.	THIS DRG. IS THE PROPERTY OF THE DEPTT. OF ARCHITECTURE U.T. CHD. & MUST NOT BE ALTERED, COPIED OR USED IN WHOLE OR IN PART WITHOUT THE PERMISSION OF THIS DEPTT. IN WRITING.

APPROVAL OF ADDITIONAL SPACE FOR SIGN BOARDS ON UPPER FLOORS IN SECTOR 9-C (MADHYA MARG) ACCORDED BY THE FINANCE SECRETARY-CUM-CHIEF ADMINISTRATOR CHANDIGARH ADMINISTRATION VIDE MEMO NO. 21/1/235-UTFI(3)-2005/4488 DT-1-8-06 SUBJECT TO THE CONDITION THAT THE ADDITIONAL ADVERTISEMENT SPACE IS IN ACCORDANCE WITH THE ADVERTISEMENT CONTROL ORDER PASSED BY THE HON'BLE HIGH COURT IN THE CASE OF NAMIT KUMAR.

NOTE:-
THIS DRAWING IS THE COMPUTERISED REPRODUCTION OF ORIGINAL DRG. No. 35 JOB No. 2402
DATED- 27-02-09

ATTESTED

Sd/- B.L. DOGRA
14.7.92
ASSTT. ARCHITECT

EXISTING ADVERTISEMENT PANEL

ADDITIONAL SPACE FOR SIGN BOARD

S.No.	DESCRIPTION	SIGN	DATE

REVISIONS

Sd/- SH. O.P. MEHTA
14-1-92
CHIEF ARCHITECT

Sd/- SH. V.P. ANIL
14-1-92
SENIOR ARCHITECT

-Sd-
RENU SAIGAL
CHIEF ARCHITECT

-Sd-
BALVINDER SAINI
SENIOR ARCHITECT

-Sd-
SANJEEV KUMAR
ARCHITECT

Sd/- S. SARABJIT SINGH
14-1-92
ARCHITECT

Sd/- SH. B.L. DOGRA
14-1-92
ASSTT. ARCHITECT

OFFICE OF
THE CHIEF ARCHITECT & SECY
CHANDIGARH U.T.

SCALE = 1/8" = 1'-0"

DATE- 9-7-92

AMRIT
DRAWN BY

Sd/- ROMESH MAHAJAN
CHECKED BY

JOB No. 2402

DRG. No. 35

ARCHITECTURAL CONTROL FOR SHOW-ROOM SITES ALONG MADHYA-MARG SECTOR - 9

ELEVATIONS AND SECTION

DISCLAIMER

THOUGH EVERY CARE HAS BEEN TAKEN TO PROVIDE THE CORRECT VERSION OF THE ARCHITECTURAL CONTROL ON THIS DIGITIZED (PDF) FORMAT, YET IN CASE OF ANY DISCREPANCY, THE MASTER COPY OF THE ARCHITECTURAL CONTROL APPLICABLE ON EACH SUCH SITE, AS AVAILABLE IN THE COMMERCIAL RECORD OF THE OFFICE OF CHIEF ARCHITECT OR HER/HIS INTERPRETATION WILL OVERRULE THE DIGITIZED FORMAT.

APPROVAL OF THE CHIEF ADMINISTRATOR RECEIVED VIDE HIS MEMO No. 21/1/235 UTFI (3) - 2005/ 4438. DT. 1-8-06

-Sd- S.K. SANDHU
CHIEF ADMINISTRATOR
CHANDIGARH ADMN.

Sd/- MRS. SURINDER KAUR 27.2.98 ASSTT. ARCHITECT

Sd/- SH. RAJINDER SINGH 27.2.98 ARCHITECT

Sd/- SH. A.K. SABHARWAL 27.2.98 SENIOR ARCHITECT

Sd/- SH. S.K MIDHA 3.3.98 CHIEF ARCHITECT

REVISED APPROVAL OF THE CHIEF ADMINISTRATOR RECEIVED VIDE HIS OFFICE MEMO No. 1235- UTFI(3) - 98/3740 DT. 12-3-98
SD/-
N.S. KANG
CHIEF ADMINISTRATOR

APPROVAL OF THE CHIEF ADMINISTRATOR RECEIVED VIDE HIS OFFICE MEMO No. 50/25 - UTFI (U) - 92/ 4341 DT. 24-4-92
SD/-
S.S. BRAR DT. 10-4-92
CHIEF ADMINISTRATOR Sd/- 10.4.92