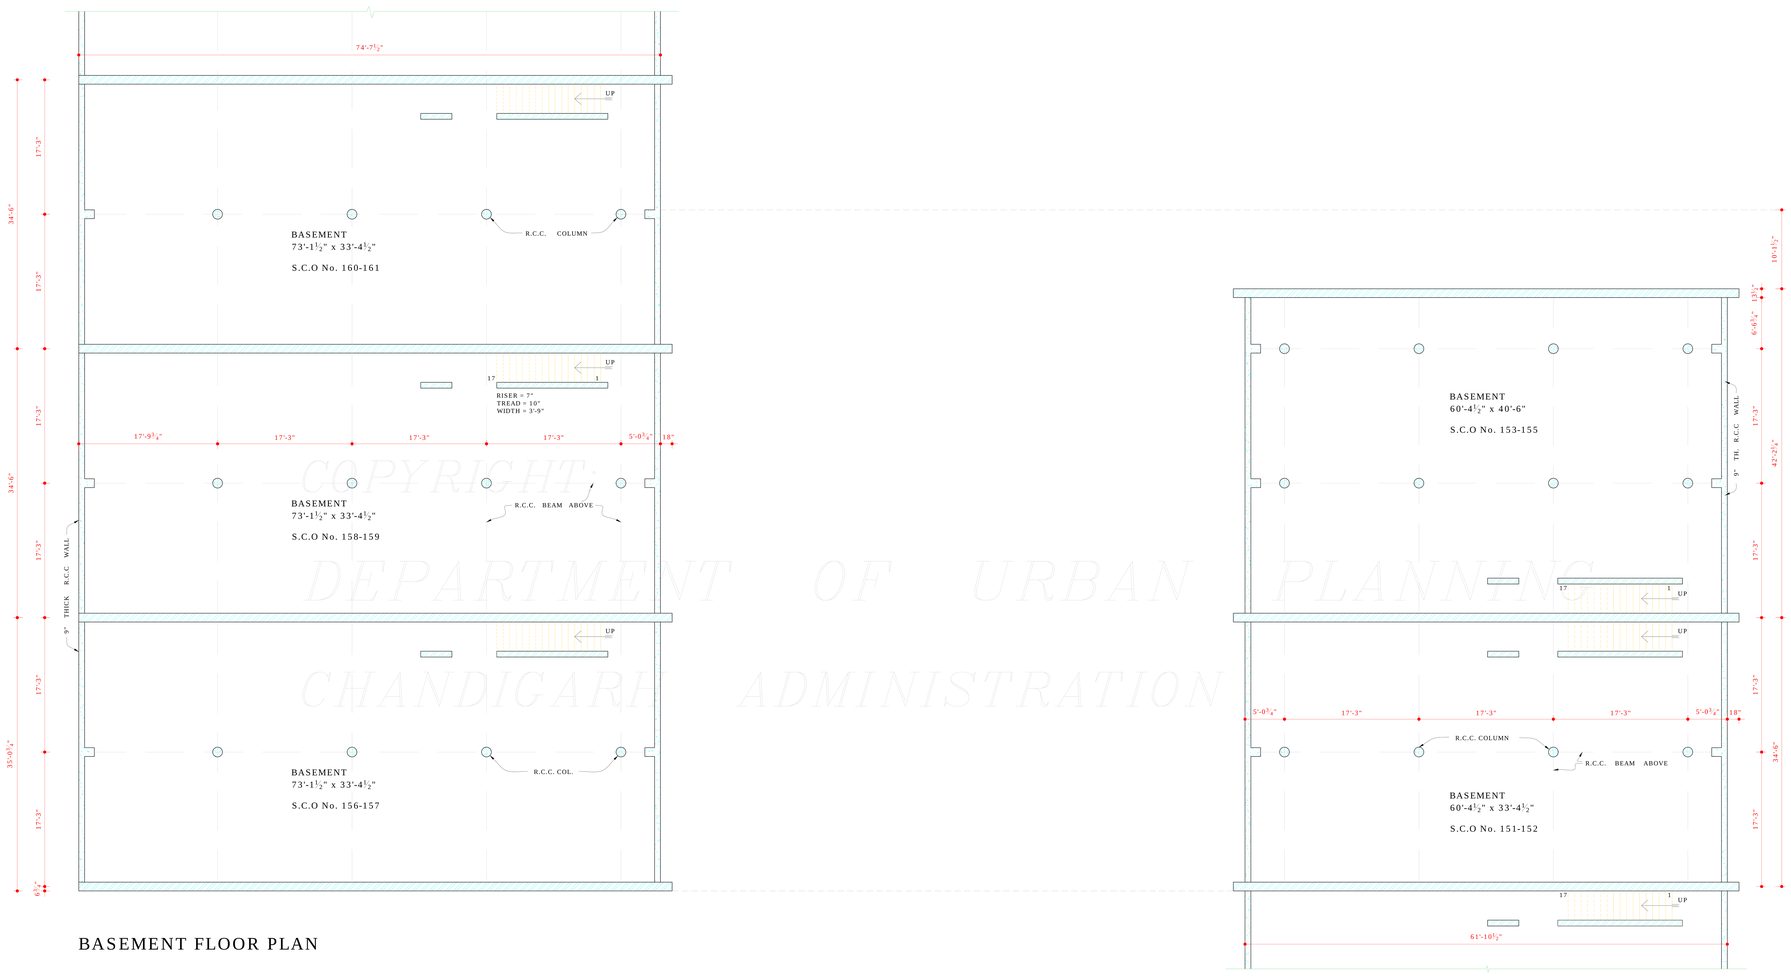

BASEMENT FLOOR PLAN

COPYRIGHT
DEPARTMENT OF URBAN PLANNING
CHANDIGARH ADMINISTRATION

DISCLAIMER

THOUGH EVERY CARE HAS BEEN TAKEN TO PROVIDE THE CORRECT VERSION OF THE ARCHITECTURAL CONTROL ON THIS DIGITIZED (PDF) FORMAT, YET IN CASE OF ANY DISCREPANCY, THE MASTER COPY OF THE ARCHITECTURAL CONTROL APPLICABLE ON EACH SUCH SITE, AS AVAILABLE IN THE COMMERCIAL RECORD OF THE OFFICE OF CHIEF ARCHITECT OR HER/HIS INTERPRETATION WILL OVERRULE THE DIGITIZED FORMAT.

Sd/- MRS. SURINDER KAUR 27.2.98 ASSTT. ARCHITECT

Sd/- SH. RAJINDER SINGH 27.2.98 ARCHITECT

Sd/- SH. A.K. SABHARWAL 27.2.98 SENIOR ARCHITECT

Sd/- SH. S.K. MIDHA 3.3.98 CHIEF ARCHITECT

REVISED APPROVAL OF THE CHIEF ADMINISTRATOR RECEIVED VIDE HIS OFFICE MEMO NO. 1235 - UTFI (5)-98/3750 DT. 12.3.98
SD/- N.S. KANG
CHIEF ADMINISTRATOR

APPROVAL OF THE CHIEF ADMINISTRATOR RECEIVED VIDE HIS OFFICE MEMO NO. 50/ 25 UTFI (U) - 92/ 4341 DT. 23-4-92
SD/-
S.S. BRAR
CHIEF ADMINISTRATOR
Sd/- 10-4-92

DEPARTMENT OF ARCHITECTURE CHANDIGARH ADMN.

S.NO.	NOTES
1.	THIS DRG. IS THE PROPERTY OF DEPTT. OF ARCH. CHD. U.T. FORMERLY OF THE PB. GOVT. & MUST NOT BE ALTERED, COPIED OR USED IN WHOLE OR IN PARTS WITHOUT THE PERMISSION OF THIS DEPTT. IN WRITING.

NOTE:-
THIS DRAWING IS THE COMPUTERISED REPRODUCTION OF ORIGINAL DRG NO. 30 JOB NO. 2402 DATED- 27-02-09

ATTESTED

Sd/- B.L. DOGRA
14-7-92
ASSTT. ARCHITECT

S.NO.	DESCRIPTION	SIGN	DATE

REVISIONS

Sd/- SH. O.P. MEHTA 14.1.92 CHIEF ARCHITECT

Sd/- SH. V.P. ANIL 14.1.92 SENIOR ARCHITECT

Sd/- S. SARBJEET SINGH 14.1.92 ARCHITECT

Sd/- SH. B.L. DOGRA 14.1.92 ASSTT. ARCHITECT

OFFICE OF
THE CHIEF ARCHITECT & SECY.
CHANDIGARH.

SCALE :- 1/8" = 1'-0"

DATE= 9.7.92

Sd/- KANTA
DRAWN BY

Sd/- ROMESH MAHAJAN
CHECKED BY

JOB NO. 2402

DRG NO. 30

ARCHITECTURE CONTROL
FOR SHOW ROOM SITES
ALONG MADHYA MARG
SEC - 9 CHANDIGARH.

BASEMENT FLOOR PLAN