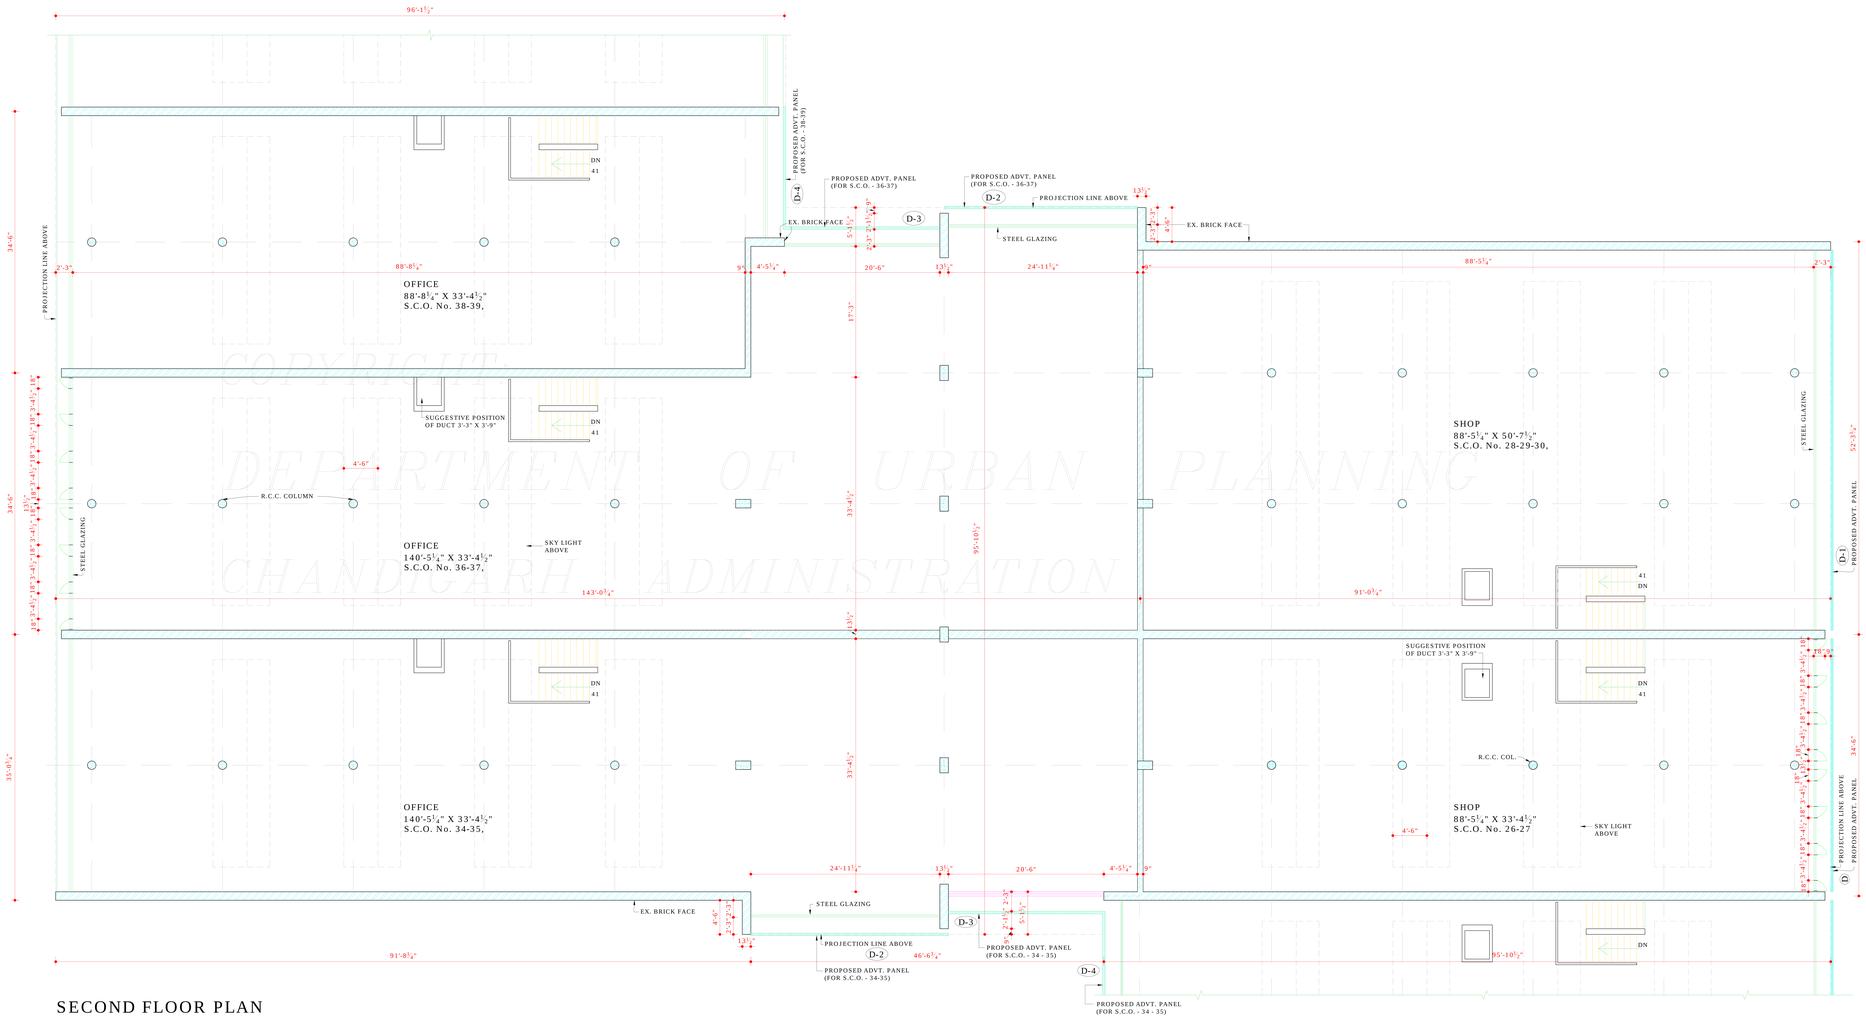

SECOND FLOOR PLAN

COPYRIGHT
DEPARTMENT OF URBAN PLANNING
CHANDIGARH ADMINISTRATION

DEPARTMENT OF ARCHITECTURE CHANDIGARH ADMN.

S.NO.	NOTES
1.	THIS DRG. IS THE PROP. OF THE DEPTT. OF ARCH. CHD. U.T. FORMERLY OF THE PB. GOVT. & MUST NOT BE ALTERED COPIED OR USED IN WHOLE OR IN PARTS WITHOUT THE PERMISSION OF THIS DEPTT. IN WRITING.
	APPROVAL OF ADDITIONAL SPACE FOR SIGN BOARDS ON UPPER FLOORS IN SECTOR 9 C & 9 D (MADHYA MARG) ACCORDED BY THE FINANCE SECRETARY - CUM - CHIEF ADMINISTRATOR CHANDIGARH ADMINISTRATION VIDE MEMO NO. 21/ 1/ 235 - UTFI (3) - 2005/ 4488 DT - 1/ 8/ 06 SUBJECT TO THE CONDITION THAT THE ADDITIONAL ADVERTISEMENT SPACE IS IN ACCORDANCE WITH THE ADVERTISEMENT CONTROL ORDER 1954 AND THE ORDERS PASSED BY THE HON'BLE HIGH COURT IN THE CASE OF NAMIT KUMAR.
27.	"AS PER THE RECOMMENDATIONS OF THE HIGH POWERED COMMITTEE REGARDING BASEMENTS CONSTITUTED BY A.A & DIRECTIONS GIVEN BY THE FINANCE SECRETARY VIDE MEMO NO. 11/ 2 /70 UTFI(4) 4098 DATED 3. 7.2007, BASEMENT IS ALLOWED TO BE EXTENDED UNDER THE PUBLIC CORRIDOR (UP TO THE COLUMN) IN FRONT AND REAR PUBLIC CORRIDORS IN ALL THE S.C.O's ONLY. THIS FACILITY MAY ALSO BE EXTENDED TO THE SIDE CORRIDOR OF CORNER PLOTS. THE LIGHT/ VENTILATION PROVISIONS WILL BE PROPORTIONATELY INCREASED AS ALLOWED IN THE EXISTING ARCHITECTURAL CONTROLS SUBJECT TO THE FIRE SAFETY NORMS. THE STRUCTURAL STABILITY OF THE BUILDING & THE ADJOINING BUILDING IS TO BE ENSURED BY THE OWNER / STRUCTURAL ENGINEER & THE SERVICES RUNNING THROUGH THE CORRIDOR ARE ALSO BE RE-ARRANGED SO THAT THE SAME DO NOT OBSTRUCT THE FREE FLOW OF TRAFFIC & ALSO ARE NOT VISIBLE IN THE BASEMENT. Sd/- B.K. 10.9.2007
	PROPOSED ADVERTISEMENT PANEL

S.NO.	DESCRIPTION	SIGN	DATE
1.	S.C.O. No. 31-32-33 MERGED WITH S.C.O. No. 34 TO 37 AND CONTROL SHEETS REVISED FOR S.C.O. No. 34 TO 37	Sd/-	7.5.92

REVISIONS

-Sd-
BALWINDER SAINI
SENIOR ARCHITECT

-Sd-
RENU SAIGAL
CHIEF ARCHITECT

-Sd-
SANJEEV KUMAR
ARCHITECT

Sd/- O.P. MEHTA 15.3.91 CHIEF ARCHITECT	Sd/- S.K. MIDHA 14-3-91 SENIOR ARCHITECT
Sd/- SARBJIT SINGH SANDHU 14.3.91 ARCHITECT	ASSTT. ARCHITECT

OFFICE OF
THE CHIEF ARCHITECT & SECY.
CHANDIGARH

APPROVAL OF THE CHIEF ADMINISTRATOR RECEIVED VIDE HIS MEMO No. - 21/1/235 - UTFI (3) - 2005/4488 DT. - 1/8/06

-Sd- S.K. SANDHU
CHIEF ADMINISTRATOR
CHANDIGARH ADMN.

SCALE :- 8'-0" TO AN INCH		DATE= 14.3.91
DRAWN BY Sd/- ROMESH MAHAJAN	JOB NO.	DRG NO.
CHECKED BY Sd/- ROMESH MAHAJAN	2402	10

ARCHITECTURAL CONTROL
FOR SHOW-ROOM SITES
ALONG MADHYA MARG
SECTOR - 9 CHANDIGARH

SECOND FLOOR PLAN

DISCLAIMER

THOUGH EVERY CARE HAS BEEN TAKEN TO PROVIDE THE CORRECT VERSION OF THE ARCHITECTURAL CONTROL ON THIS DIGITIZED (PDF) FORMAT, YET IN CASE OF ANY DISCREPANCY, THE MASTER COPY OF THE ARCHITECTURAL CONTROL APPLICABLE ON EACH SUCH SITE, AS AVAILABLE IN THE COMMERCIAL RECORD OF THE OFFICE OF CHIEF ARCHITECT OR HER/HIS INTERPRETATION WILL OVERRULE THE DIGITIZED FORMAT.

NOTE:-
THIS DRAWING IS THE COMPUTERISED REPRODUCTION OF ORIGINAL DRG NO. 10 JOB NO. 2402 DATED-26-11-08

REVISED APPROVAL OF THE CHIEF ADMINISTRATOR RECIEVED WIDE HIS OFFICE MEMO NO. 50/ 25 - UTFI (U) - 92/ 4341 DT. 23-4-92 SD/- S.S. BRAR DT. 10-4-92 CHIEF ADMINISTRATOR	APPROVAL OF THE CHIEF ADMINISTRATOR RECIEVED WIDE HER OFFICE MEMO NO. 1410 - UTFI (4) - 91/2951 DT. 25-3-91 SD/- TEJINDER KAUR DT. 22-3-91 CHIEF ADMINISTRATOR