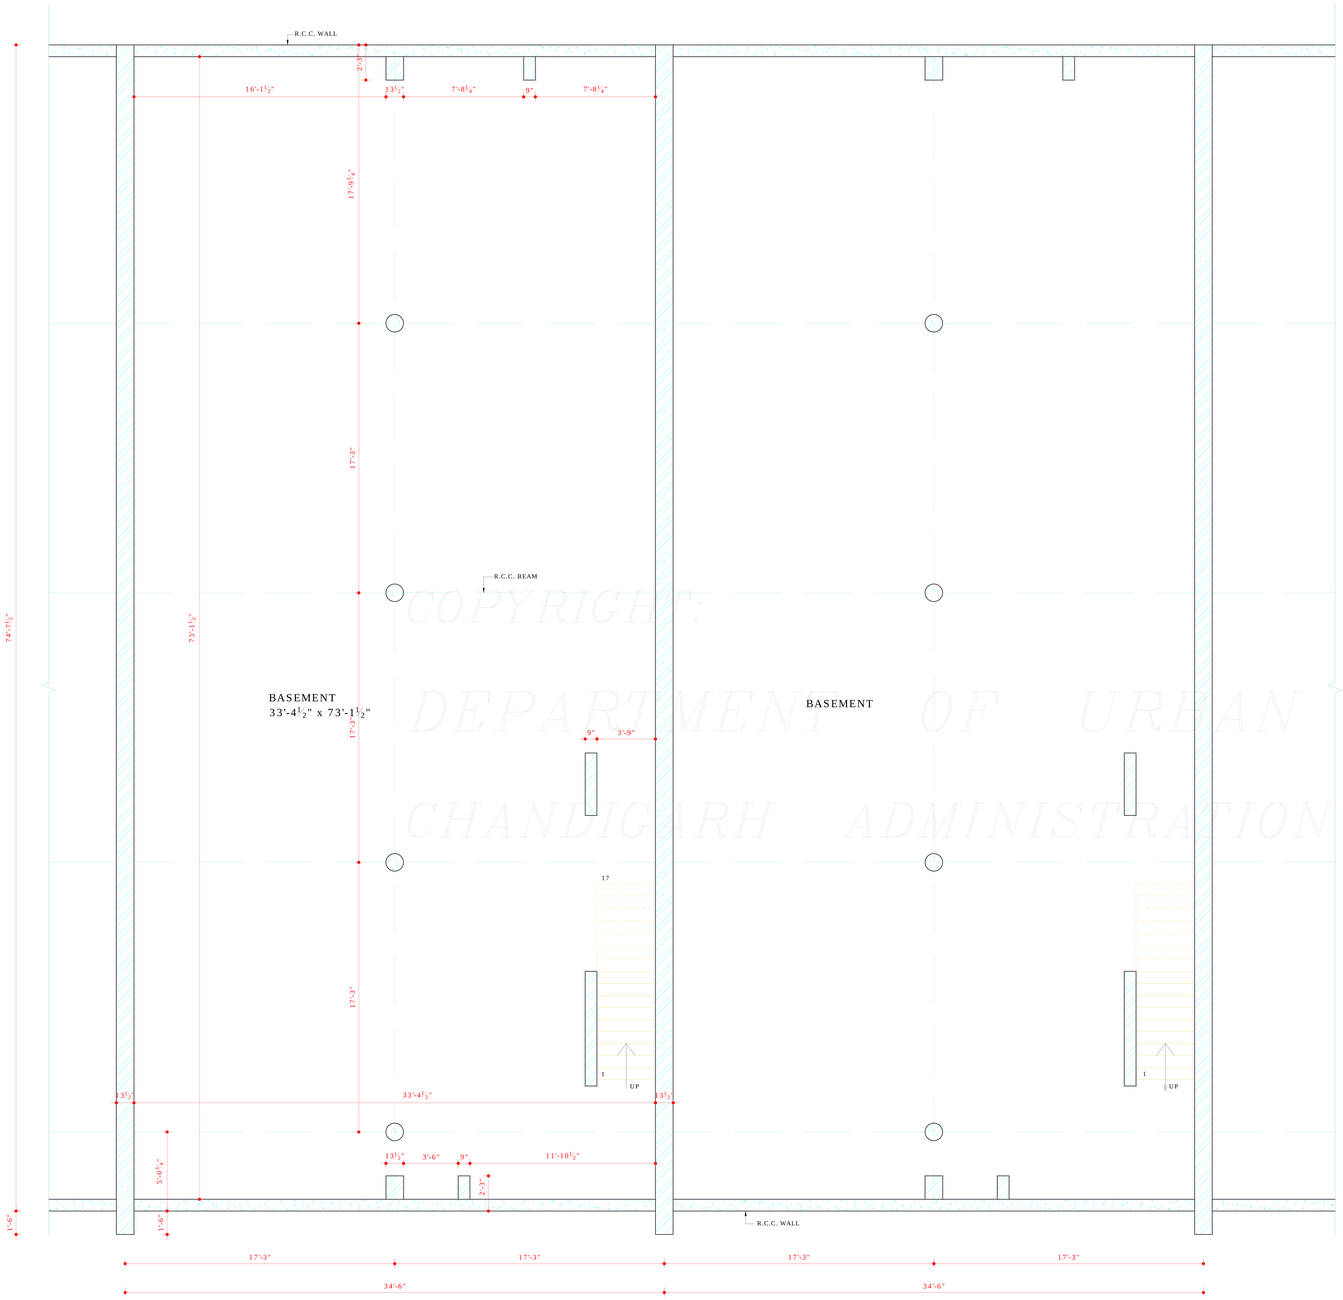

BASEMENT PLAN

COPYRIGHT:
DEPARTMENT OF URBAN PLANNING
CHANDIGARH ADMINISTRATION

NOTE:-
THIS DRAWING IS THE COMPUTERISED REPRODUCTION OF ORIGINAL DRG. No.16 JOB No. 2402 DATED-20-11-08

DISCLAIMER
THOUGH EVERY CARE HAS BEEN TAKEN TO PROVIDE THE CORRECT VERSION OF THE ARCHITECTURAL CONTROL ON THIS DIGITIZED (PDF) FORMAT, YET IN CASE OF ANY DISCREPANCY, THE MASTER COPY OF THE ARCHITECTURAL CONTROL APPLICABLE ON EACH SUCH SITE, AS AVAILABLE IN THE COMMERCIAL RECORD OF THE OFFICE OF CHIEF ARCHITECT OR HER/HIS INTERPRETATION WILL OVERRULE THE DIGITIZED FORMAT.

SD/- MRS. SURINDER KAUR
23.10.97
ASSTT. ARCHITECT

SD/ SH. RAJINDER SINGH
23.10.97
ARCHITECT

SD/ SH. A.K. SABHARWAL
SENIOR ARCHITECT

SD/ SH. S.K. MIDHA
CHIEF ARCHITECT

APPROVAL OF THE CHIEF ADMINISTRATOR RECEIVED VIDE HIS OFFICE MEMO NO. 6521- UTFI (5) - 97/ 593. DT. 19.1.98
SD/- SH. N.S. KANG
CHIEF ADMINISTRATOR

APPROVAL OF THE CHIEF ADMINISTRATOR RECEIVED VIDE HIS OFFICE MEMO NO. - 5244 U.T.F.I. (4) - 91/10583 DATED 18-10-91
SD/- S.S. BRAR I.A.S.
11.10.91
CHIEF ADMINISTRATOR

DEPARTMENT OF
ARCHITECTURE
CHANDIGARH U.T.

S.NO.	NOTES
1.	THIS DRG. IS THE PROP. OF THE DEPTT. OF ARCH. CHD. U.T. FORMERLY OF THE Pb. GOVT. AND MUST NOT BE ALTERED COPIED OR USED IN WHOLE OR IN PARTS WITHOUT THE PERMISSION OF THIS DEPTT. IN WRITING.

S. No.	DESCRIPTION	SIGN	DATE

REVISIONS

Sd/- O.P. MEHTA
29.8.91
CHIEF ARCHITECT

Sd/- V.P. ANIL
29.8.91
SENIOR ARCHITECT.

Sd/- SARBJIT SINGH SANDHU
28.8.91
ARCHITECT.

Sd/- B.L. DOGRA
14.6.91
ASSTT. ARCHITECT.

OFFICE OF
THE CHIEF ARCHITECT
CHANDIGARH U.T.

SCALE = 1" = 4'-0"

DATE - 2-5-91

Sd/- RAMESH MAHAJAN
DRAWN BY

CHECKED BY

JOB NO. 2402

DRG NO. 16

ARCHITECTURAL CONTROL FOR THE SHOW ROOM SITES ALONG MADHYA MARG SECTOR 9.

BASEMENT FLOOR PLAN