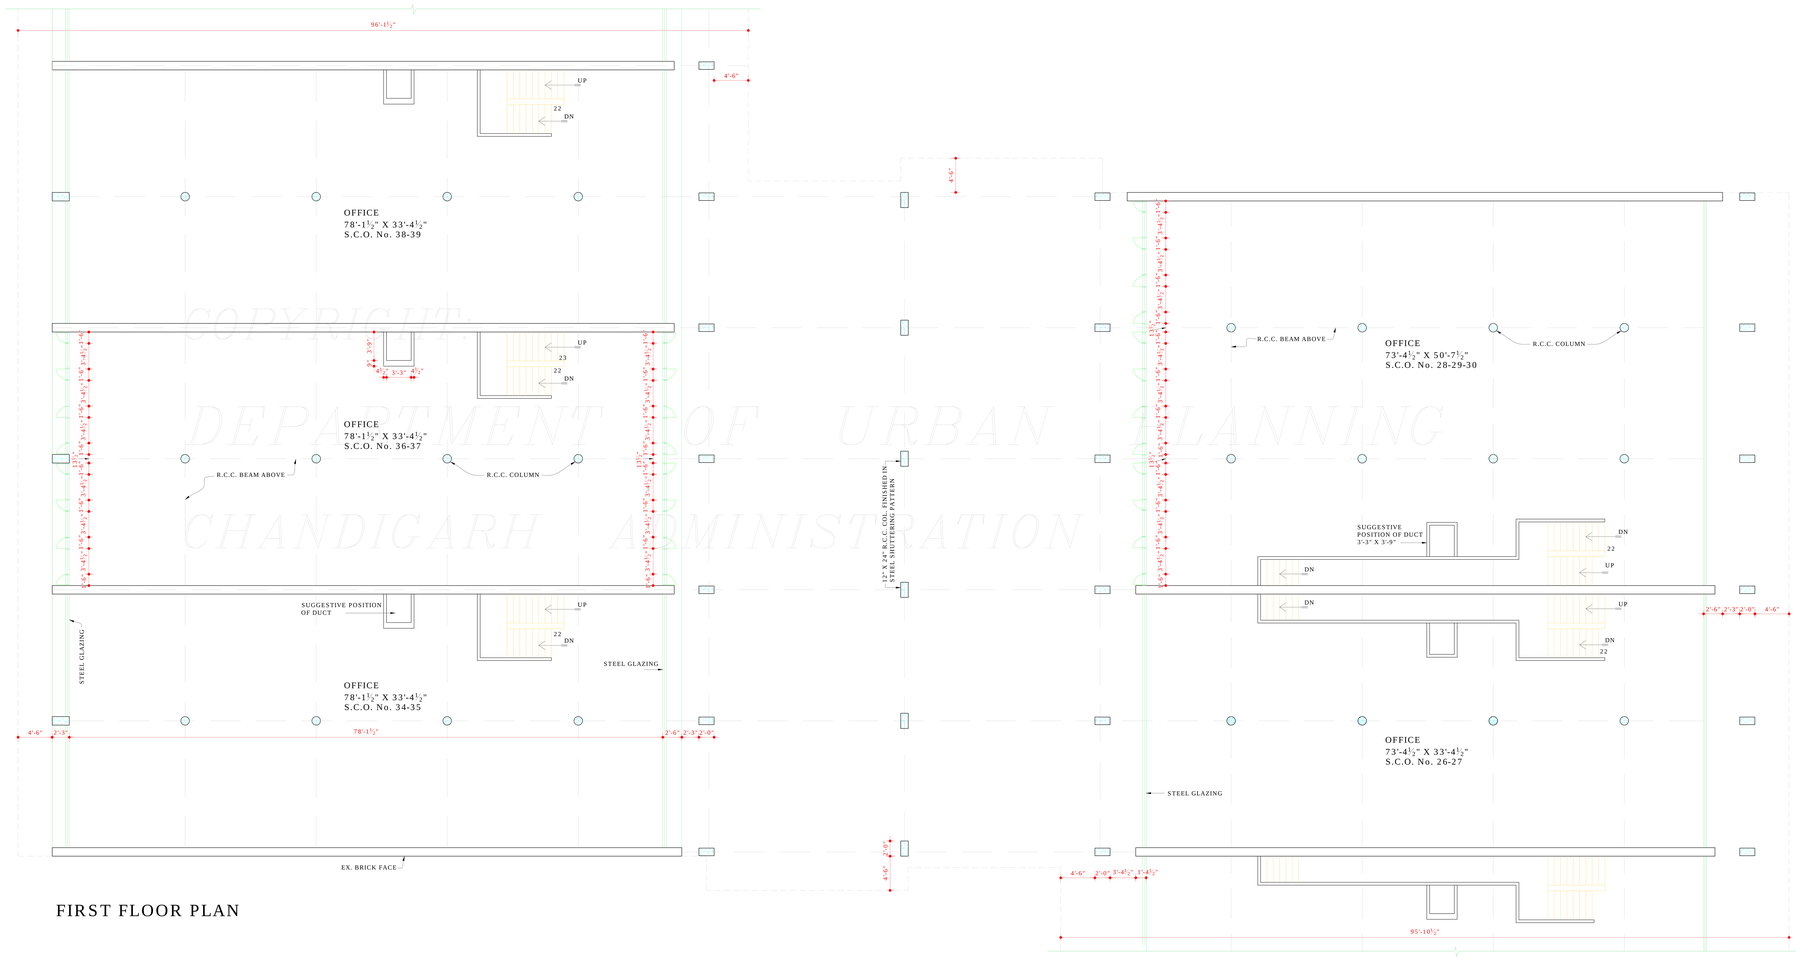

FIRST FLOOR PLAN

COPYRIGHT
DEPARTMENT OF URBAN PLANNING
CHANDIGARH ADMINISTRATION

NOTE:-
THIS DRAWING IS THE COMPUTERISED REPRODUCTION OF ORIGINAL DRG NO. 9 JOB NO. 2402 DATED: 26-11-08

DISCLAIMER

THOUGH EVERY CARE HAS BEEN TAKEN TO PROVIDE THE CORRECT VERSION OF THE ARCHITECTURAL CONTROL ON THIS DIGITIZED (PDF) FORMAT, YET IN CASE OF ANY DISCREPANCY, THE MASTER COPY OF THE ARCHITECTURAL CONTROL APPLICABLE ON EACH SUCH SITE, AS AVAILABLE IN THE COMMERCIAL RECORD OF THE OFFICE OF CHIEF ARCHITECT OR HER/HIS INTERPRETATION WILL OVERRULE THE DIGITIZED FORMAT.

REVISED APPROVAL OF THE CHIEF ADMINISTRATOR	APPROVAL OF THE CHIEF ADMINISTRATOR
RECIEVED WIDE HIS OFFICE MEMO NO. 50/25 - UTFI (U) - 92/ 4341 DT. 23-4-92 SD/- S.S. BRAR DT. 10-4-92 CHIEF ADMINISTRATOR	RECIEVED WIDE HER OFFICE MEMO NO. 1410 - UTFI (4) - 91/2951 DT. 25-3-91 SD/- TEJINDER KAUR DT. 22-3-91 CHIEF ADMINISTRATOR

DEPARTMENT OF ARCHITECTURE CHANDIGARH ADMN.

S.NO.	NOTES:-
1.	THIS DRG. IS THE PROP. OF THE DEPTT. OF ARCH. CHD. U.T. FORMERLY OF THE PB. GOVT. AND MUST NOT BE ALTERED, COPIED OR USED IN WHOLE OR IN PARTS WITHOUT THE PERMISSION OF THIS DEPTT. IN WRITING. CONT. FROM DRG NO. 8 OF JOB NO. 2402 .
17.	NO CHANGE SHALL BE ALLOWED BEFORE THE PRIOR PERMISSION OF THE CHIEF ADMINISTRATOR.
18.	THIS DRG. IS TO BE READ ALONG WITH DRG. Nos. 7 & 8 AND 10 TO 12 JOB No. 2402.
19.	NO SUB DIVISION OF SHOP IS ALLOWED.
20.	EXTERNAL DOORS, WINDOWS, GRILLS, GRILL-SHUTTERS, ETC. SHALL BE PAINTED IN GREY COLOUR OF I.S.I. 693 ONLY.
21.	ONLY QUALIFIED ARCHITECTS ARE ALLOWED TO SUBMIT PLANS, SUPERVISE CONSTRUCTION AND ISSUE COMPLETION CERTIFICATE FOR THE BLDG.
22.	TOILETS SHALL HAVE DRIVE LIGHT AND VENTILATION THROUGH DUCT OF THE SIZE PERMITTED UNDER BUILDING BYE LAWS.
23.	THESE DRGS. ARE APPLICABLE TO SHOP Nos. 26 TO 30 AND 34 TO 39 SECTOR 9.
24.	FOR LAY-OUT REF. DRG. No. 34 OF JOB No. 6 OF TOWN PLANNING SECTION.
25.	THE BACK ELEVATION SHALL BE MADE ANY ONE OUT OF THREE ALTERNATIVES i.e A-A, B-A, & B-B MARKED IN THE DRAWING.
26.	THE STRUCTURAL SIZES ARE INDICATIVE AND THE FINAL RESPONSIBILITY FOR THE STABILITY OF THE STRUCTURE IS THAT OF THE OWNER.
27.	(CONTINUED ON DRG. No. 10 OF JOB No. 2402).

S.NO.	DESCRIPTION	SIGN	DATE
1.	S.C.O. No. 31-32-33 MERGED WITH S.C.O. No. 34 TO 37 AND CONTROL SHEETS REVISED FOR S.C.O. No. 34 TO 37	Sd/- ROMESH MAHAJAN	7-5-92

REVISIONS

Sd/- O.P. MEHTA 15.3.91 CHIEF ARCHITECT	Sd/- S.K. MIDHA 14-3-91 SENIOR ARCHITECT
Sd/- SARBJIT SINGH SANDHU 14.3.91 ARCHITECT	ASSTT. ARCHITECT

OFFICE OF
THE CHIEF ARCHITECT & SECY.
CHANDIGARH U.T.

SCALE :- 8 FEET TO AN INCH.		DATE= 14.3.91
Sd/- KANTA DEALT BY	JOB NO.	DRG NO.
Sd/- ROMESH MAHAJAN CHECKED BY	2402	9

ARCHITECTURAL CONTROL FOR SHOW-ROOM SITES ALONG MADHYA - MARG SECTOR - 9

FIRST FLOOR PLAN