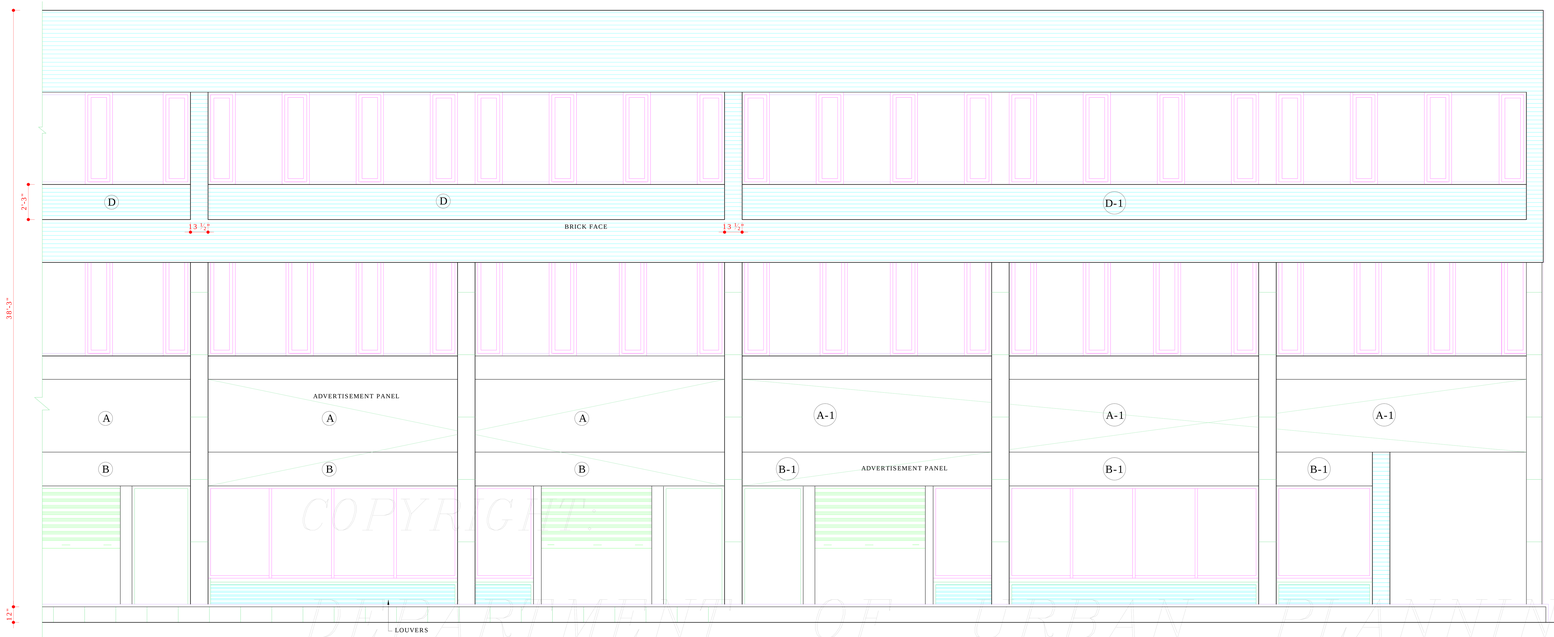

FRONT AND REAR ELEVATION

COPYRIGHT
DEPARTMENT OF URBAN PLANNING
CHANDIGARH ADMINISTRATION

END SIDE ELEVATION

DISCLAIMER
THOUGH EVERY CARE HAS BEEN TAKEN TO PROVIDE THE CORRECT VERSION OF THE ARCHITECTURAL CONTROL ON THIS DIGITIZED (PDF) FORMAT, YET IN CASE OF ANY DISCREPANCY, THE MASTER COPY OF THE ARCHITECTURAL CONTROL APPLICABLE ON EACH SUCH SITE, AS AVAILABLE IN THE COMMERCIAL RECORD OF THE OFFICE OF CHIEF ARCHITECT OR HER/HIS INTERPRETATION WILL OVERRULE THE DIGITIZED FORMAT.

Sd/-
MRS. SURINDER KAUR
23.10.97
ASSTT. ARCHITECT

Sd/-
SH. RAJINDER SINGH
23.10.97
ARCHITECT

Sd/-
SH. A.K. SABHARWAL
SENIOR ARCHITECT

Sd/-
SH. S.K. MIDHA
CHIEF ARCHITECT

-Sd-
RENU SAIGAL
CHIEF ARCHITECT

-Sd-
BALWINDER SAINI
SENIOR ARCHITECT

-Sd-
SANJEEV KUMAR
ARCHITECT

APPROVAL OF THE CHIEF ADMINISTRATOR RECEIVED VIDE HIS MEMO NO. 21/1/235-UTFI(3)-2005 /4488 DT- 1/8/06

-Sd- S.K SANDHU
CHIEF ADMINISTRATION
CHANDIGARH ADMINISTRATION

APPROVAL OF THE CHIEF ADMINISTRATOR RECEIVED VIDE HIS MEMO NO. 6521-UTFI(5)-97/593 DT. 19.1.98

Sd/- N.S. KANG
CHIEF ADMINISTRATOR

APPROVAL OF THE CHIEF ADMINISTRATOR RECIEVED VIDE HER MEMO NO. 1616-UTFI(4)-91/2952, DT. 25.3.91

Sd/- TEJINDER KAUR
DT. 22.3.91
CHIEF ADMINISTRATOR

DEPARTMENT OF ARCHITECTURE CHANDIGARH ADMN.

S.NO	NOTES
1.	THIS DRG. IS THE PROPERTY OF THE DEPTT. OF ARCHITECTURE U.T CHANDIGARH FORMERLY OF PB. GOVT. & MUST NOT BE ALTERED, COPIED, OR USED IN WHOLE OR IN PART WITHOUT THE PERMISSION OF THIS DEPTT. IN WRITING.
2.	APPROVAL OF ADDITIONAL SPACE FOR SIGN BOARDS ON UPPER FLOORS IN SECTOR 9 C&D (MADHYA MARG) ACCORDED BY THE FINANCE SECRETARY CUM-CHIEF ADMINISTRATOR CHANDIGARH ADMINISTRATION VIDE MEMO NO. 21/1/235 UTFI (3)-2005 / 4488 DT- 1/8/06 SUBJECT TO THE CONDITION THAT THE ADDITIONAL ADVERTISEMENT SPACES IN ACCORDANCE WITH THE ADVERTISEMENT CONTROL ORDER 1954 AND THE ORDERS PASSED BY THE HON'BLE HIGH COURT IN THE CASE OF NAMIT KUMAR.

NOTE:-
THIS DRAWING IS THE COMPUTERISED REPRODUCTION OF ORIGINAL DRG. NO.5
JOB NO. 2402 DATE- 22-09-08

EXISTING ADVERTISEMENT PANEL

ADDITIONAL SPACE FOR SIGN BOARD

S.NO	DESCRIPTION	SIGN	DATE
	REVISIONS		

Sd/- O.P.MEHTA
18-3-91
CHIEF ARCHITECT

Sd/- S.K. MIDHA
18-3-91
SENIOR ARCHITECT

Sd/- SARBJEET SINGH SANDHU
10-3-91
ARCHITECT

ASSTT.ARCHITECT

OFFICE OF THE
CHIEF ARCHITECT & SECY.
CHANDIGARH U.T.

SCALE = 4 FEET TO AN INCH

DATE 14.3.91

DAMANJIT KAUR
DRAWN

CHECKED

JOB NO. 2402

DRG. NO. 5

ARCHITECTURAL CONTROL FOR THE SHOW-ROOM SITES ALONG MADHYA-MARG IN SECTOR-9

ELEVATIONS