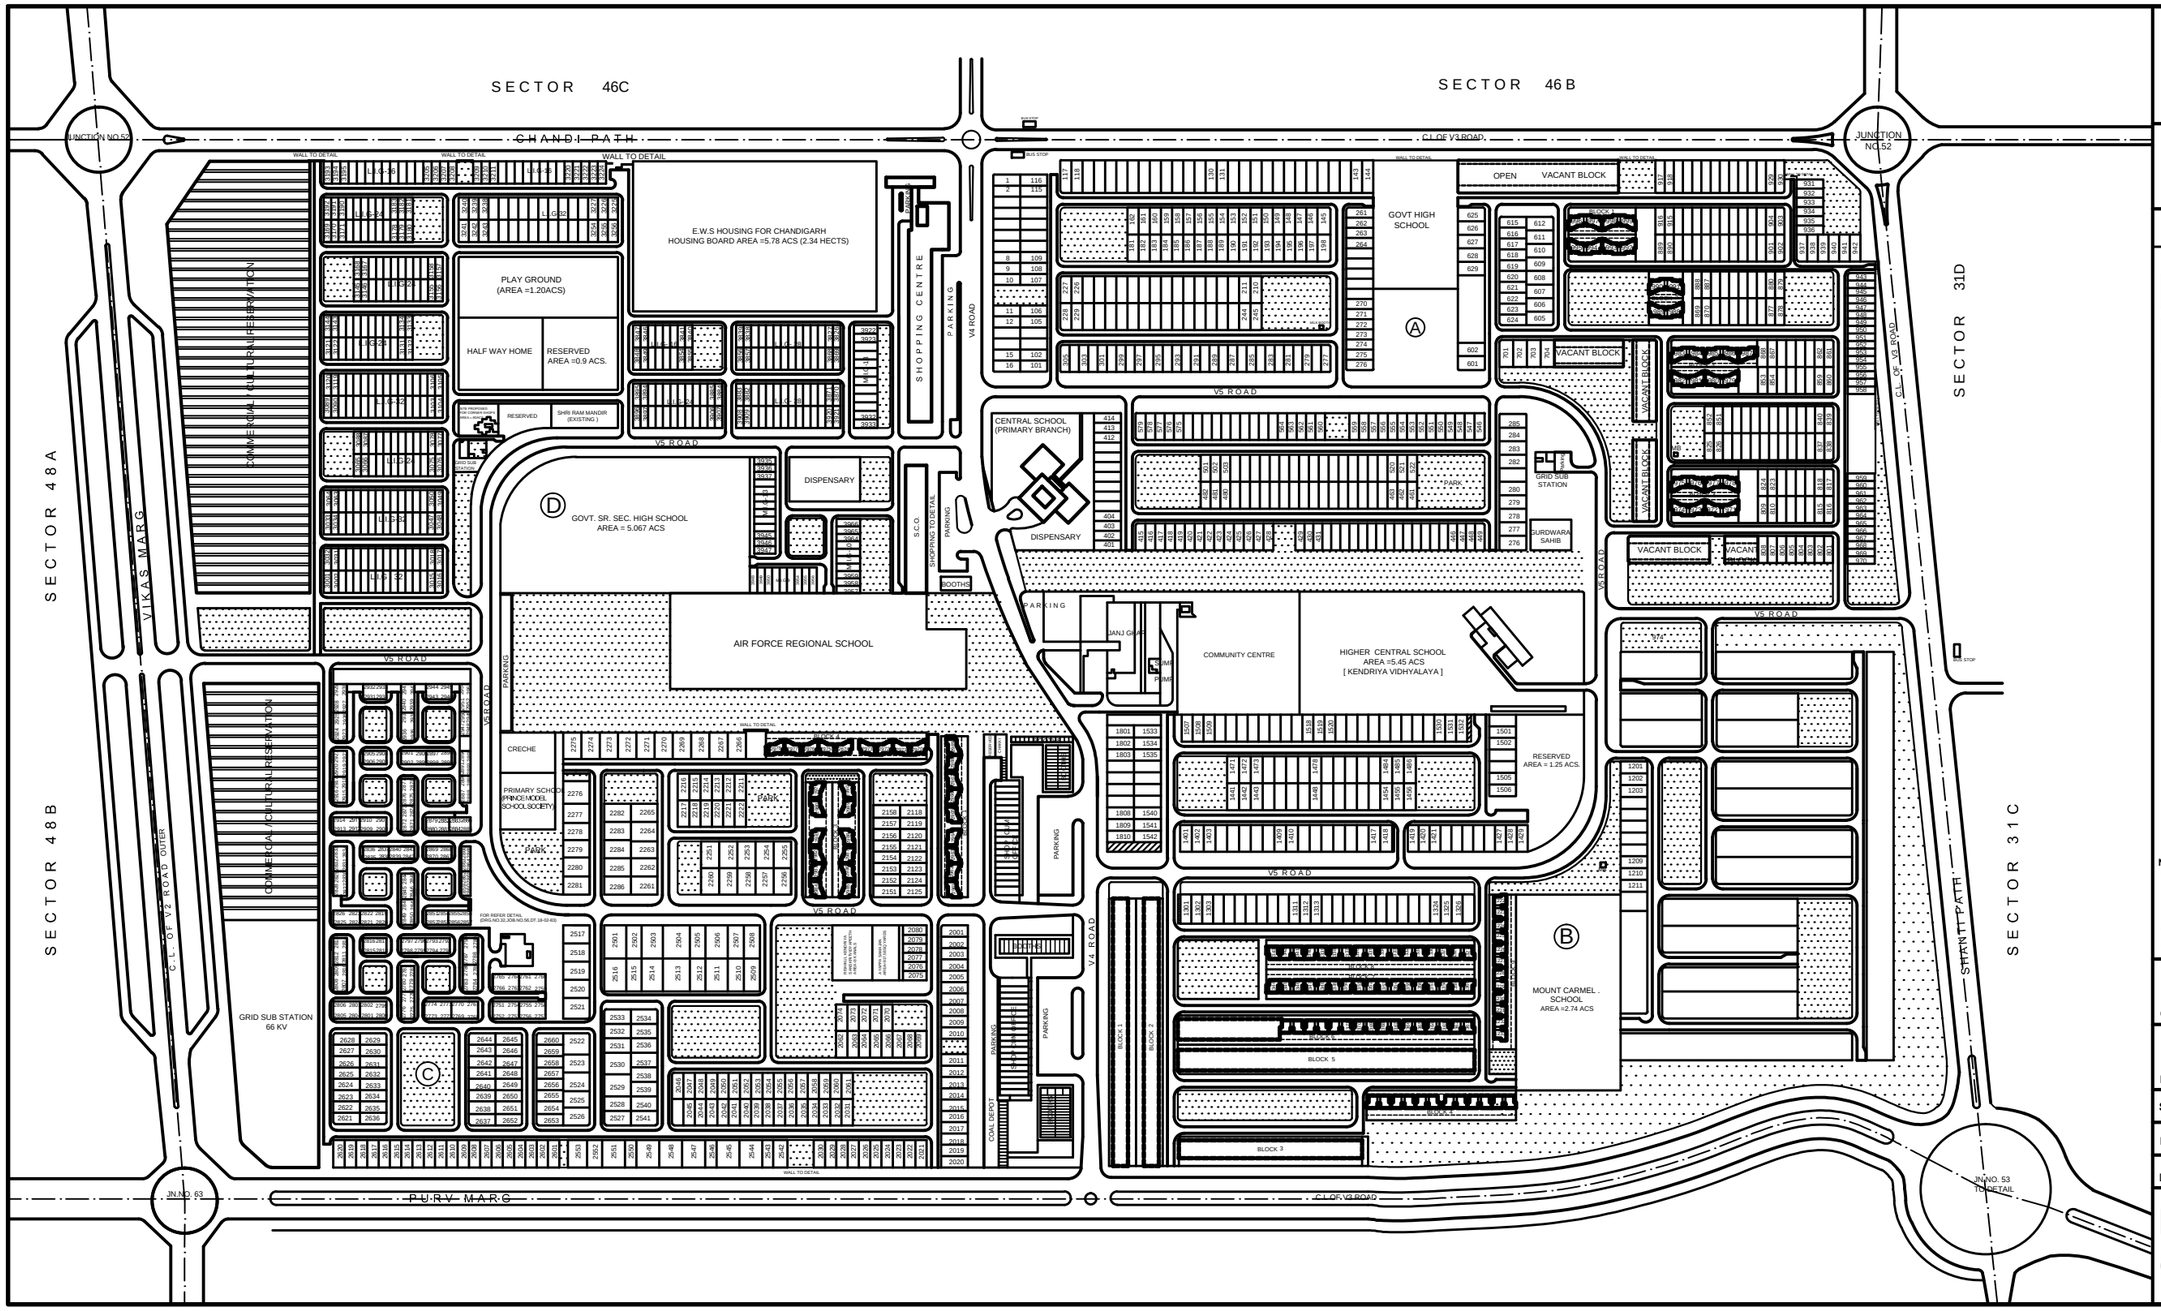

CHANDIGARH PROJECT

N

LEGEND

- LAND ALLOTTED
- LAND NOT ALLOTTED
- LAND RESERVED FOR FUTURE PLANNING
- GREEN SPACES

NOTE

THIS DRAWING IS THE COMPUTERIZED REPRODUCTION OF THE ORIGINAL DRAWING NO. 07 OF JOB NO. 56 DTD.

Vishal Chauhan

PREPARED BY	CHECKED BY	A.T.P.

CHIEF ARCHITECT	SENIOR TOWN PLANNER
DIVIL. TOWN PLANNER	ASSTT. TOWN PLANNER

SCALE :- 160 FEET TO AN INCH

DRAWN: sd/-	CHECKED: sd/-

DRG.NO : 7	JOB NO :56	DATED:

LAYOUT PLAN OF SECTOR -47